FCC | FUTURE COMMERCIAL CENTER

Re-imagine the future



ABM AL BOROUJ MISR DEVELOPMENTS GROUP

FCC | FUTURE COMMERCIAL CENTER

STRATEGIC LOCATION

- Prime spot on Clubs Road
- 5 mins from North 90 St, & AUC.
- Easyaccess from Suez Road, Ring Road, & South 90

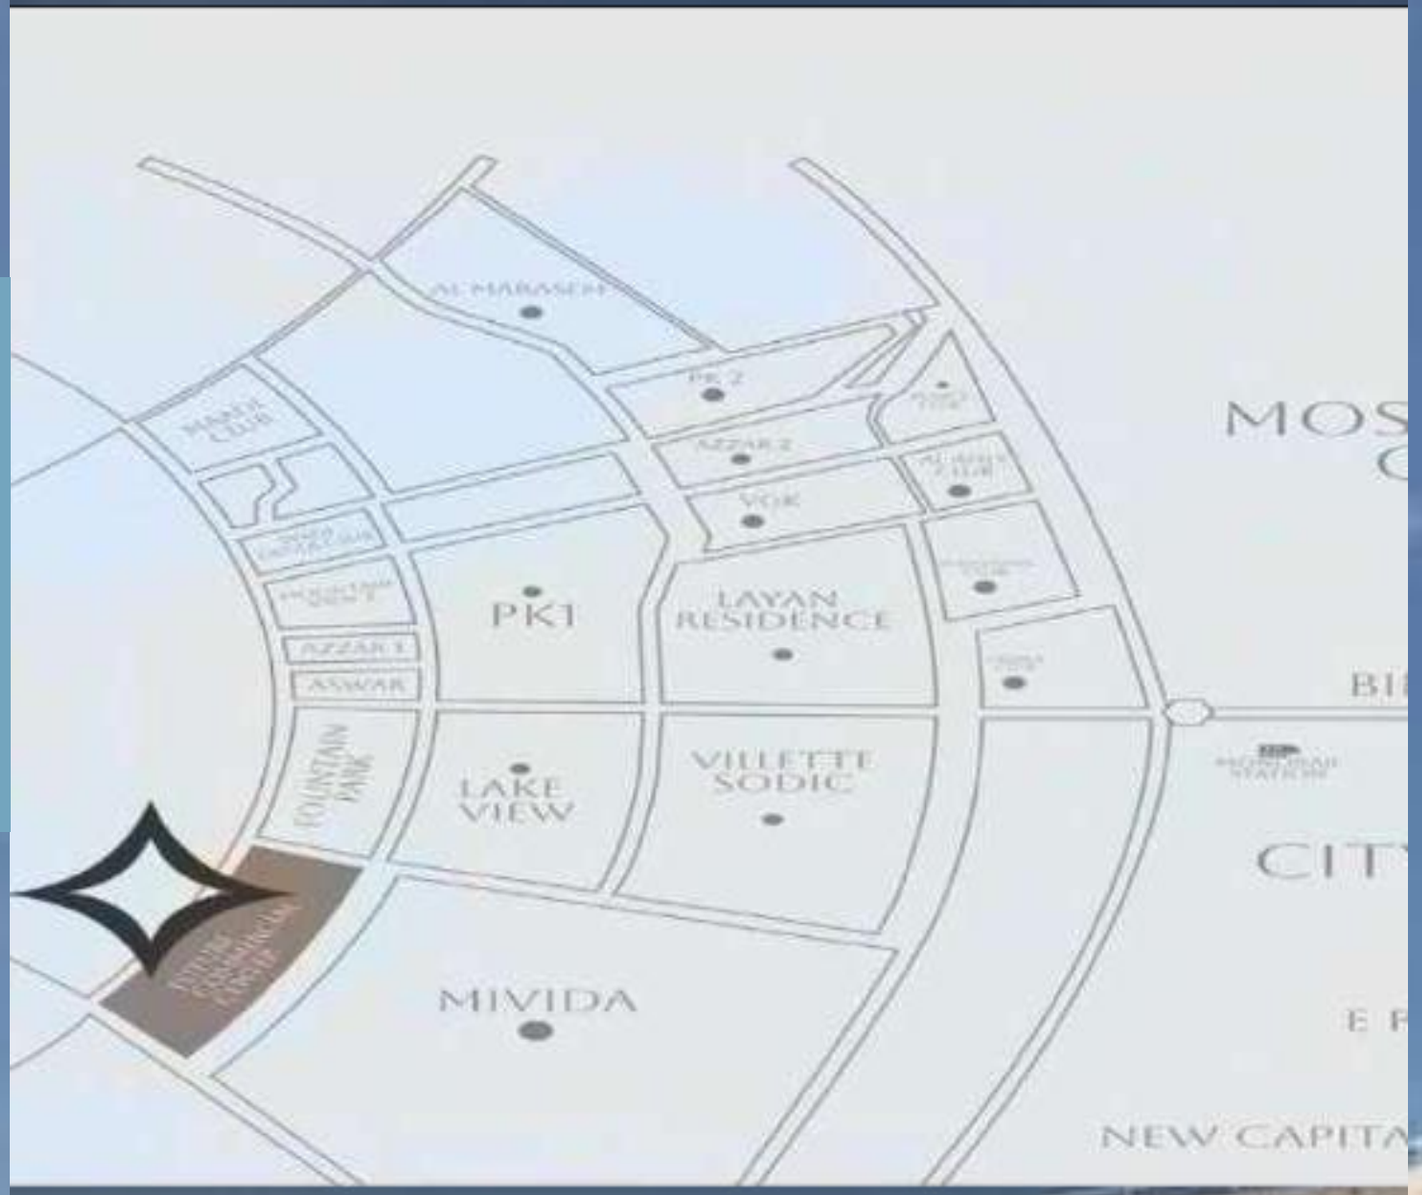

ABM AL BOROUJ MISR DEVELOPMENTS GROUP

FCC | FUTURE COMMERCIAL CENTER

MASTER PLAN

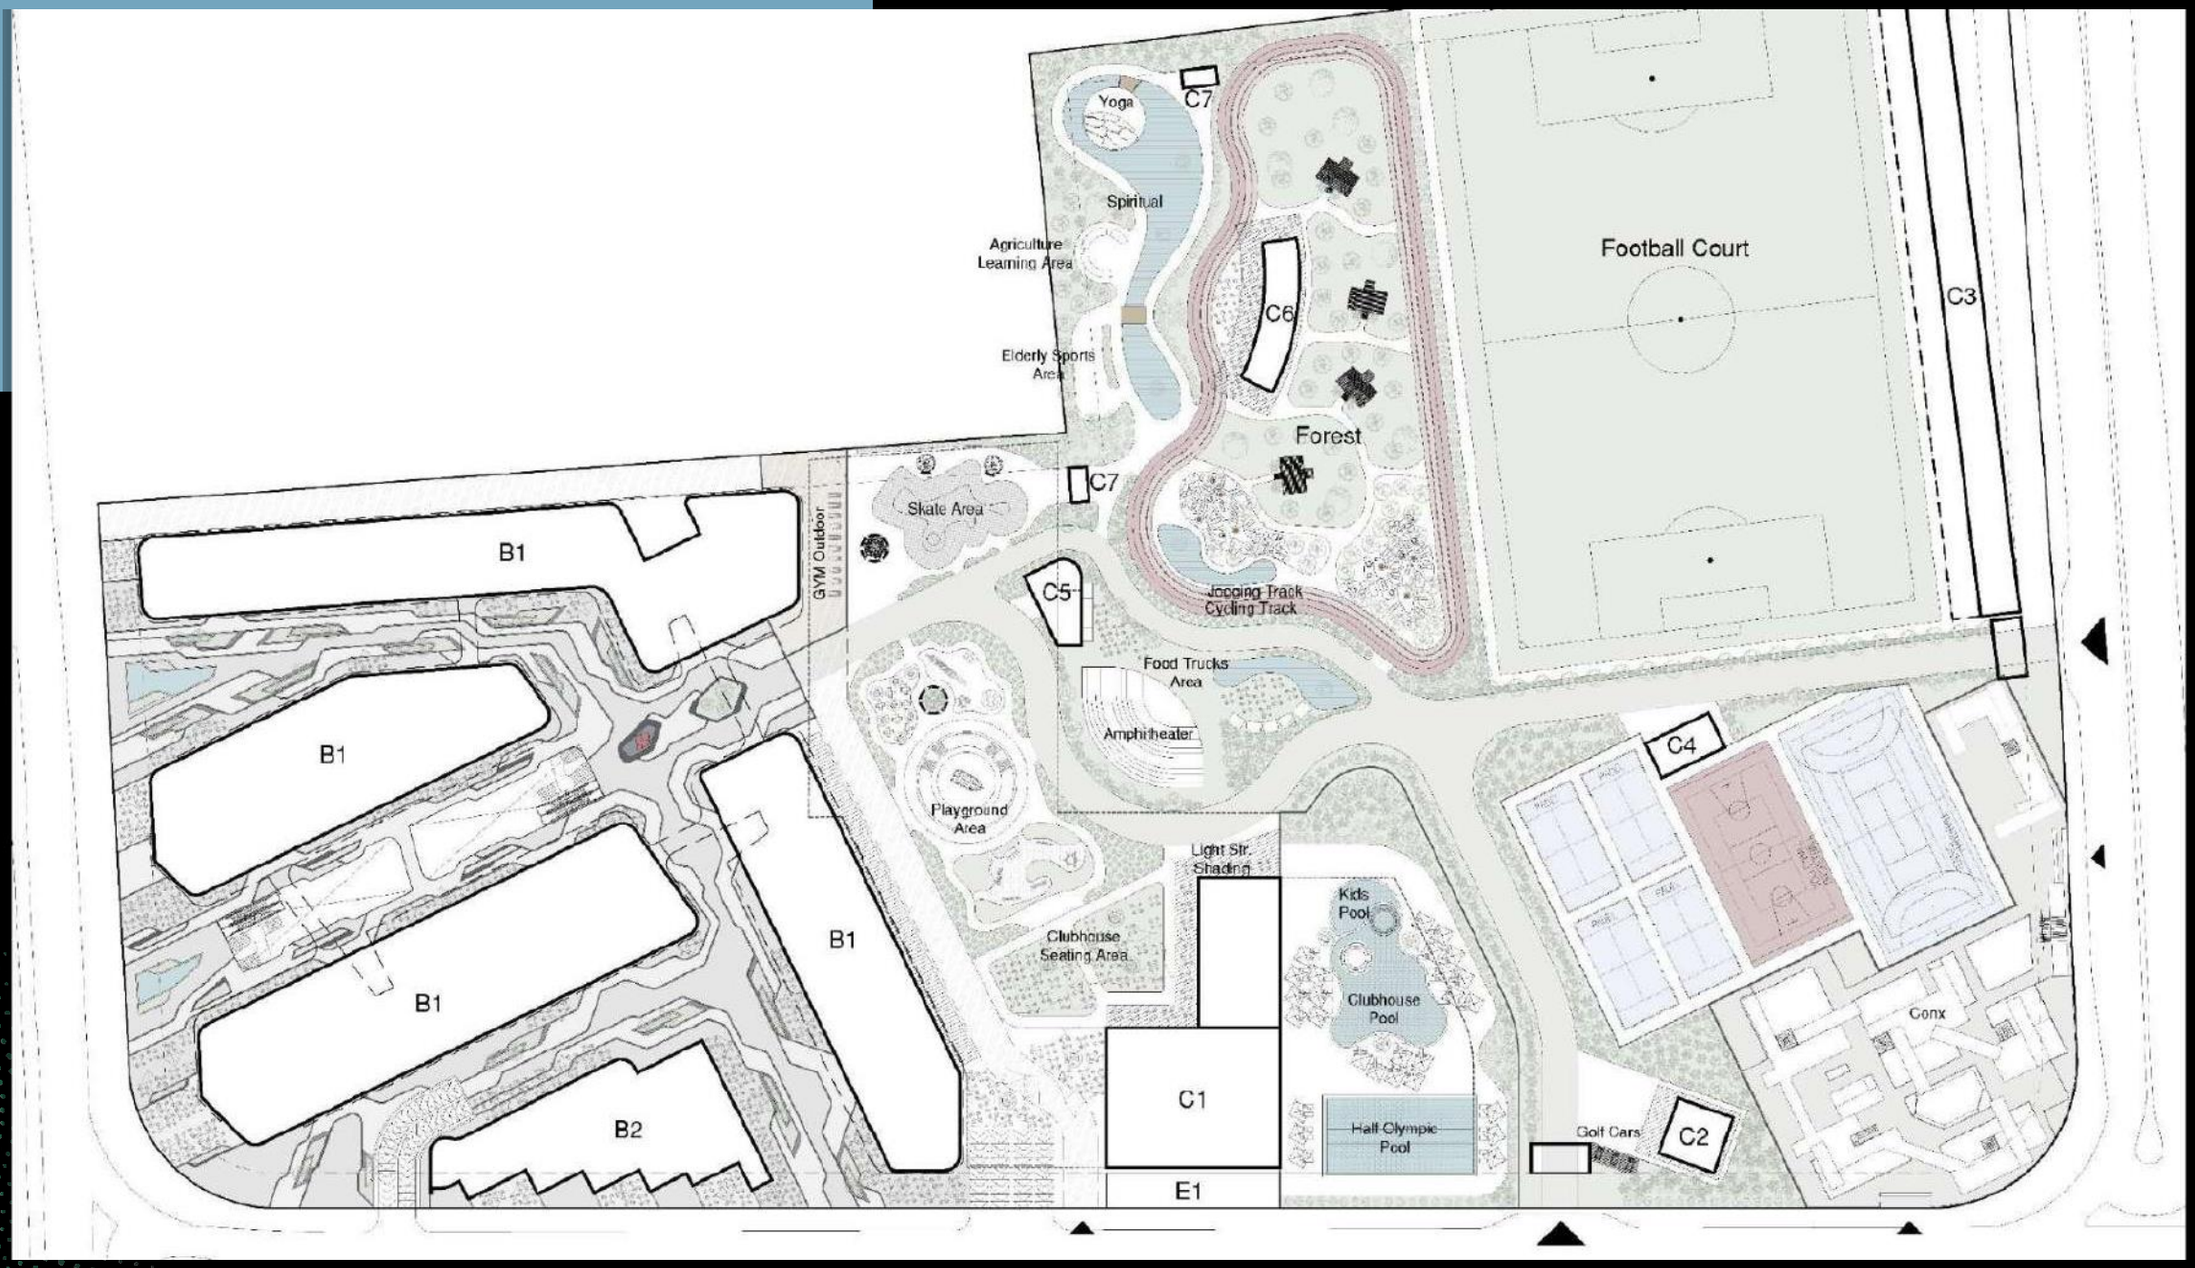

ABM AL BOROUJ MISR DEVELOPMENTS GROUP

FCC | FUTURE COMMERCIAL CENTER



ABM AL BOROUJ MISR DEVELOPMENTS GROUP

FCC | FUTURE COMMERCIAL CENTER



ABM AL BOROUJ MISR DEVELOPMENTS GROUP

ABM AL BOROUJ MISR DEVELOPMENTS GROUP

FCC | FUTURE COMMERCIAL CENTER



ABM AL BOROUJ MISR DEVELOPMENTS GROUP

FCC | FUTURE COMMERCIAL CENTER

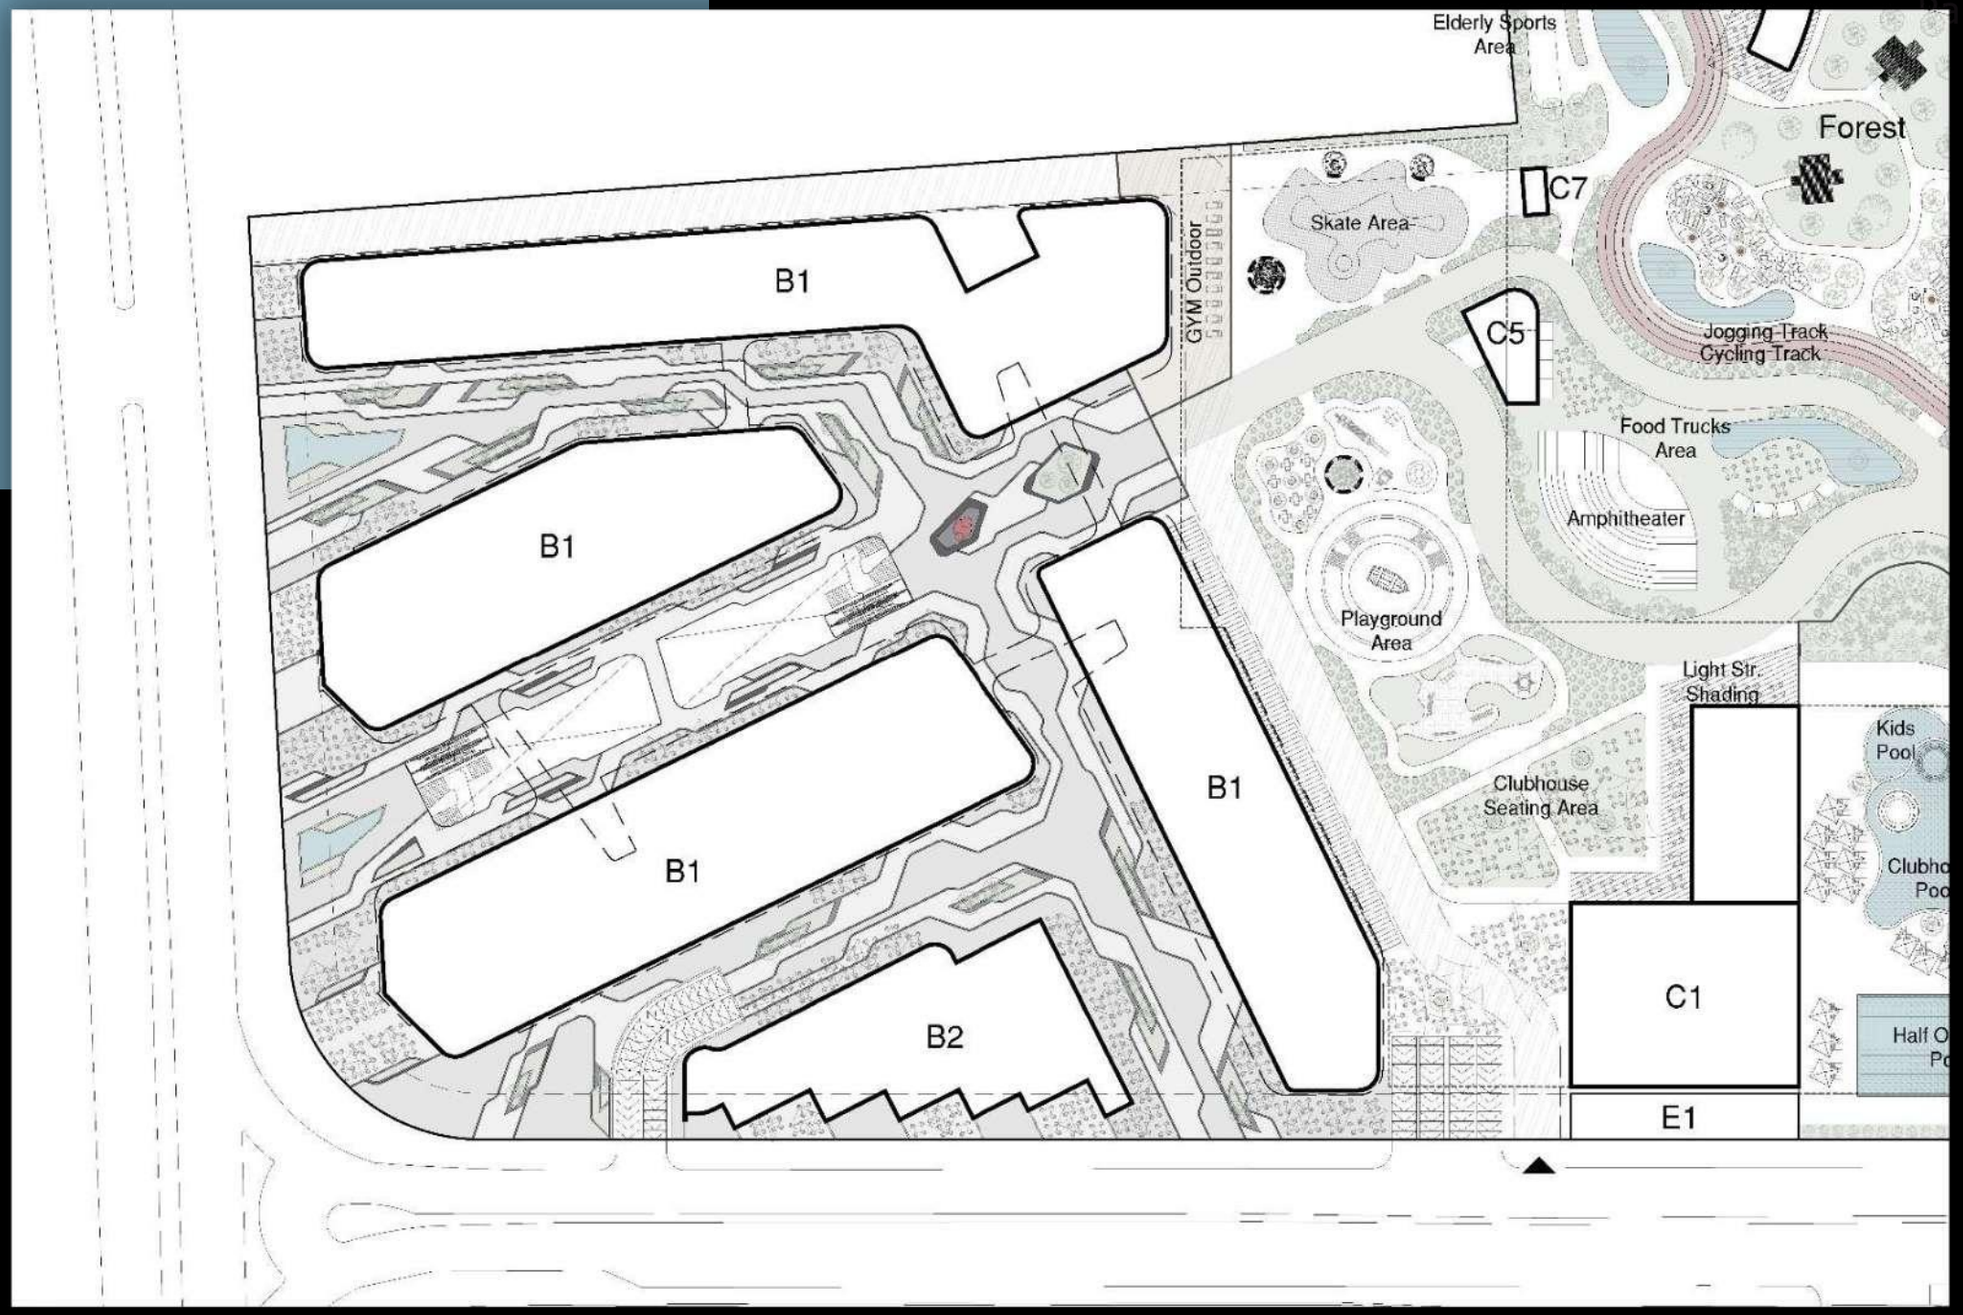

ABM AL BOROUJ MISR DEVELOPMENTS GROUP

FCC | FUTURE COMMERCIAL CENTER

Ground Floor PlaN

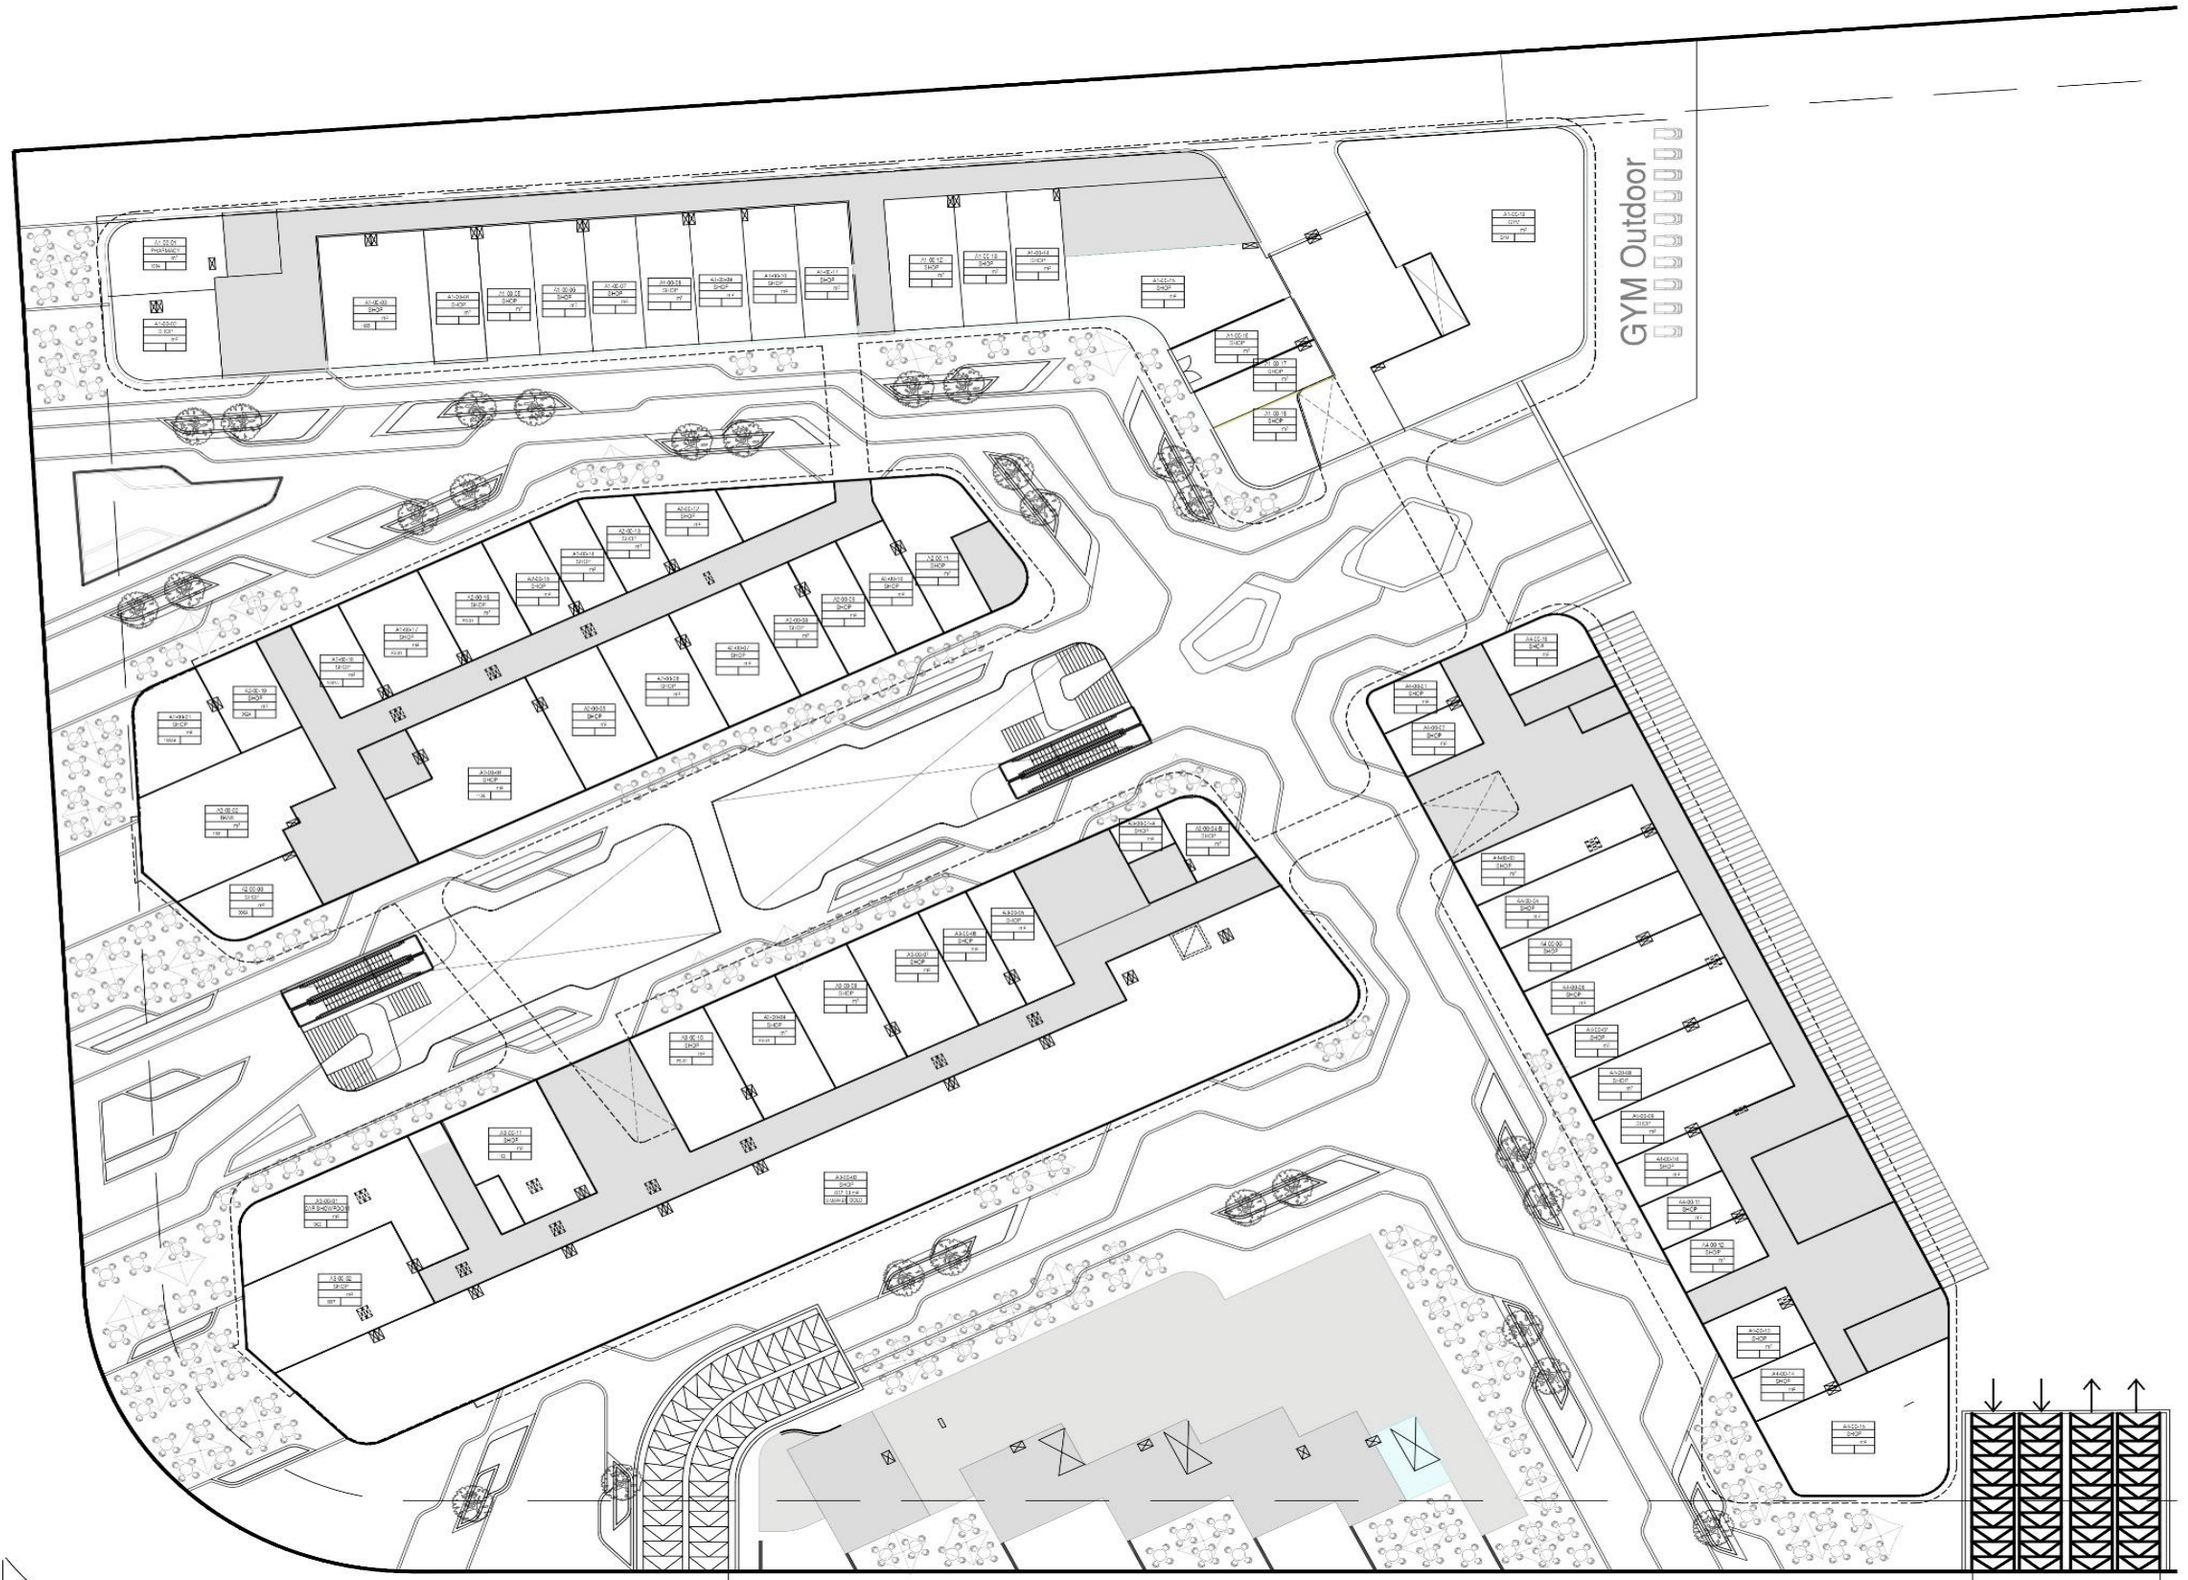

Client Name:

FCC FUTURE COMMERCIAL CENTER

Project Title:

FCC MALL - NEW CAIRO
Plot 2, 7 & 8 - New Cairo

Key Plan

Consultant

NEW VISION - Design & PM
Mohamed Badr
Banafsog Emarat, New Cairo, Egypt
Email: m.badr@newvision-mb.com * mbadr99@gmail.com
Website: www.newvision-mb.com
Egypt (+20) 100 9726971 * (+20) 2 23459114
Kuwait (+965) 995 46177 * Oman (+968) 96389325

STR. CONSULTANT

MEP CONSULTANT

General Notes:

- ALL DIMENSIONS ARE IN MILLIMETERS UNLESS OTHERWISE INDICATED.
- ALL LEVELS ARE IN METERS UNLESS OTHERWISE UNDICATED.

Building Name

Drawing no.:		
Drawn by		
Checked by		
Sheet Size	A1	
Date	15/05/2025	

DWG. TITLE

GROUND FLOOR PLAN

Scale

1:250

FCC | FUTURE COMMERCIAL CENTER

PARKING -1 PLAN



ABM AL BOROUJ MISR DEVELOPMENTS GROUP

FCC | FUTURE COMMERCIAL CENTER

PARKING -2 PLAN



ABM AL BOROUJ MISR DEVELOPMENTS GROUP

FCC | FUTURE COMMERCIAL CENTER

FIRST FLOOR ADMIN PLAN

Future Commercial Center



ABM
AL BOROUJ MISR
DEVELOPMENTS GROUP

FCC | FUTURE COMMERCIAL CENTER

SECOND FLOOR ADMIN PLAN

Future Commercial Center



ABM
AL BOROUJ MISR
DEVELOPMENTS GROUP

FCC | FUTURE COMMERCIAL CENTER

Roof Top Plan

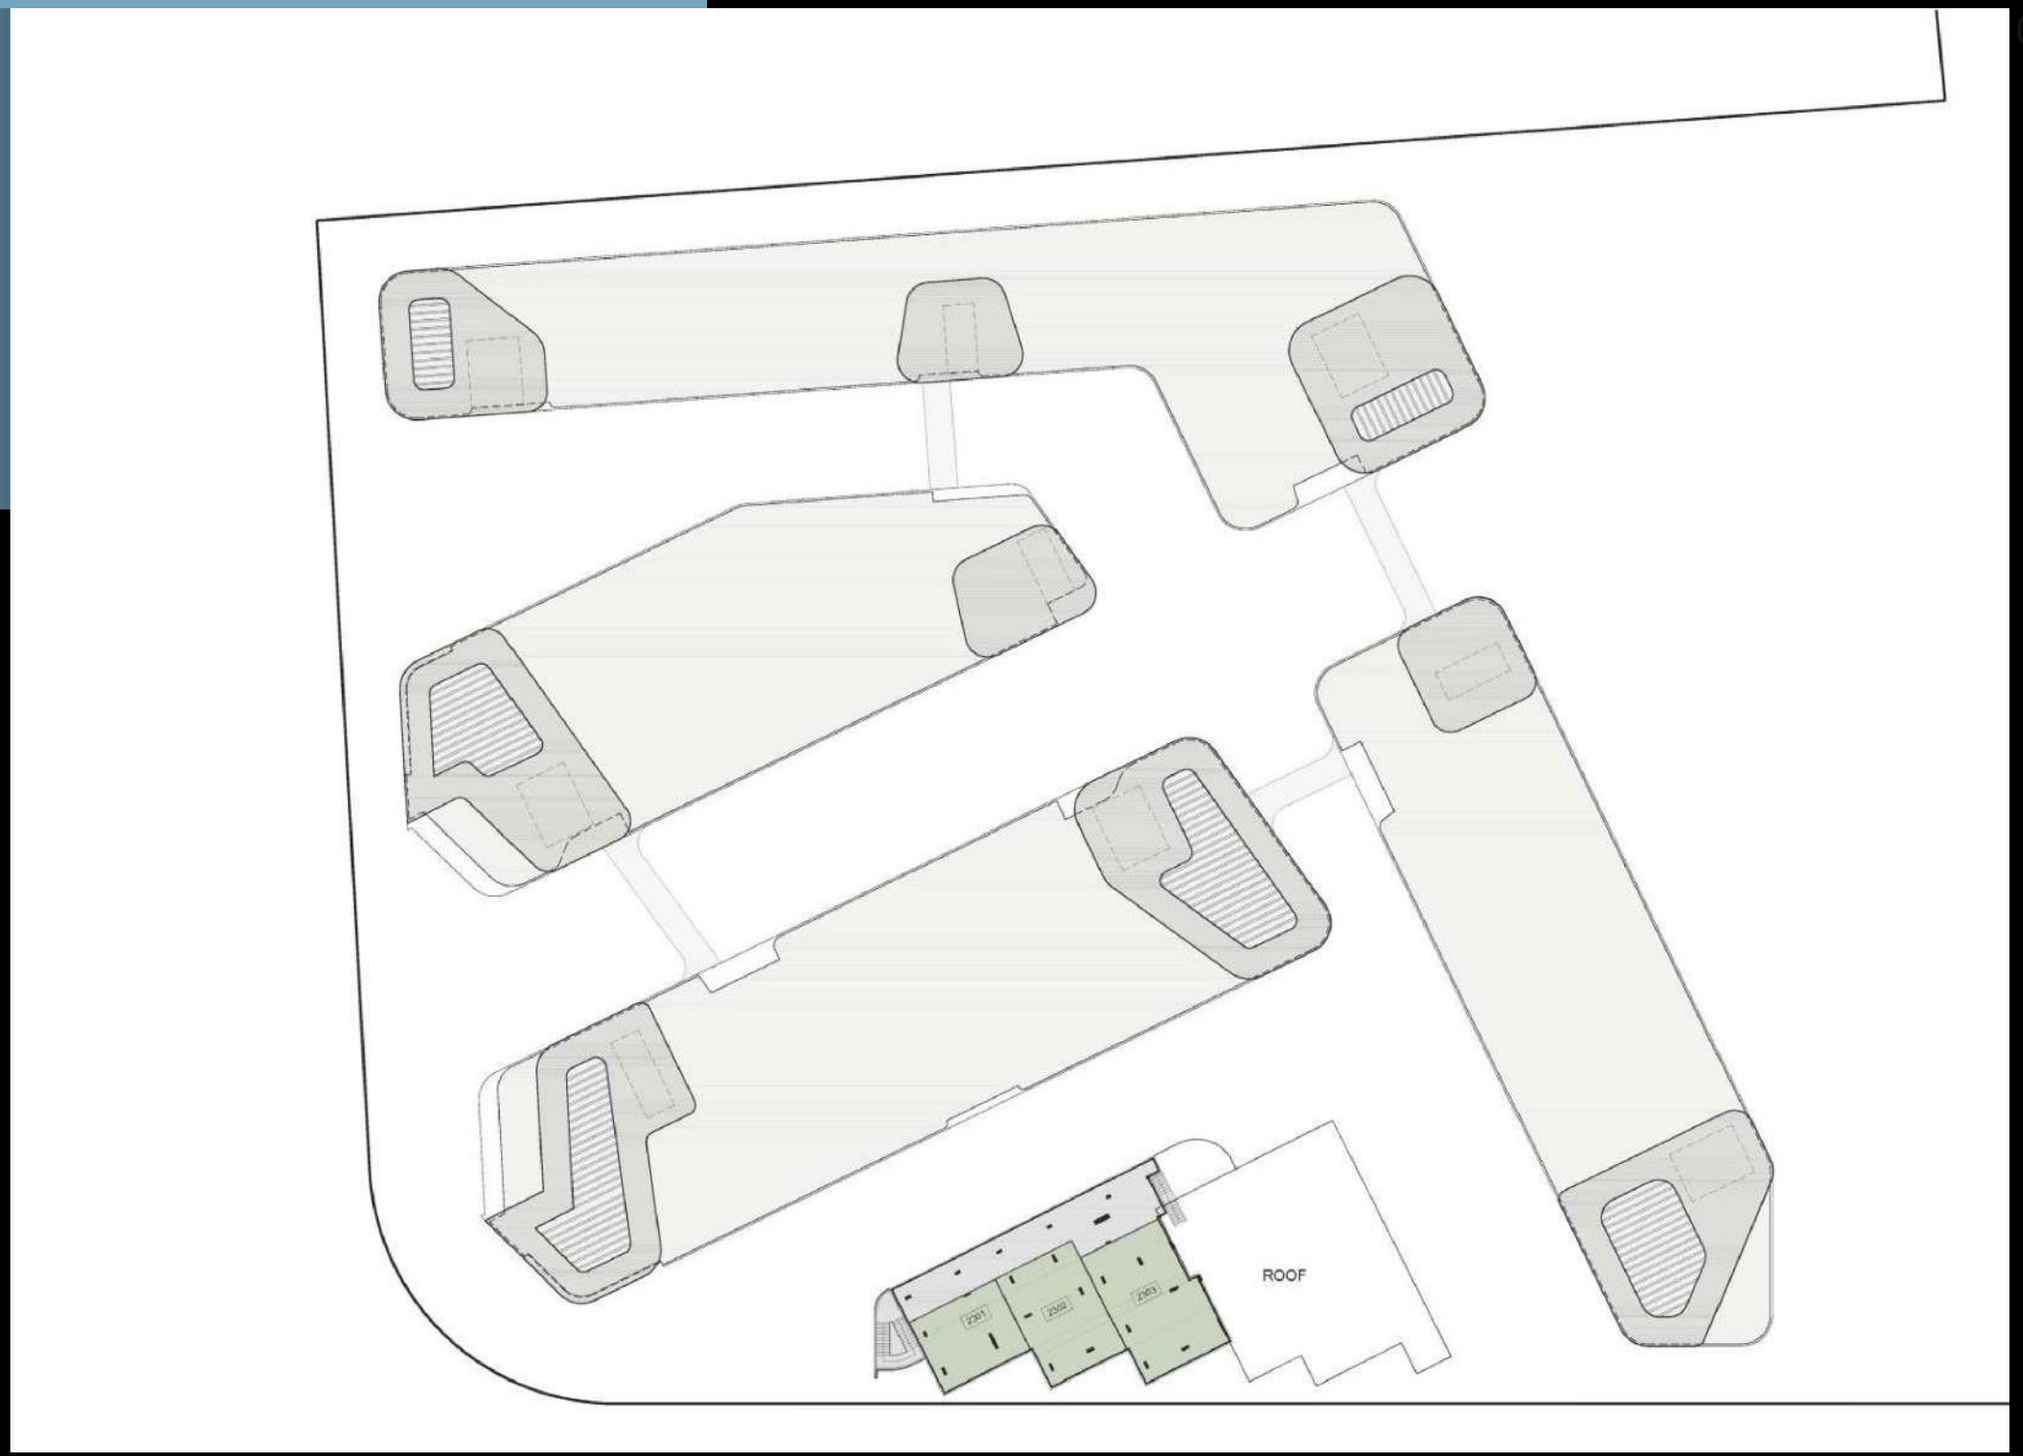

FCC | FUTURE COMMERCIAL CENTER

CORES/TOILETS DIAGRAM`



GROUND FLOOR PLAN



UPPER BASEMENT PLAN

ABM AL BOROUJ MISR DEVELOPMENTS GROUP

MAIN CORE

EMERGENCY CORE

TOILETS

FCC | FUTURE COMMERCIAL CENTER

2D SECTION



ABM AL BOROUJ MISR DEVELOPMENTS GROUP

FCC | FUTURE COMMERCIAL CENTER

3D SECTION

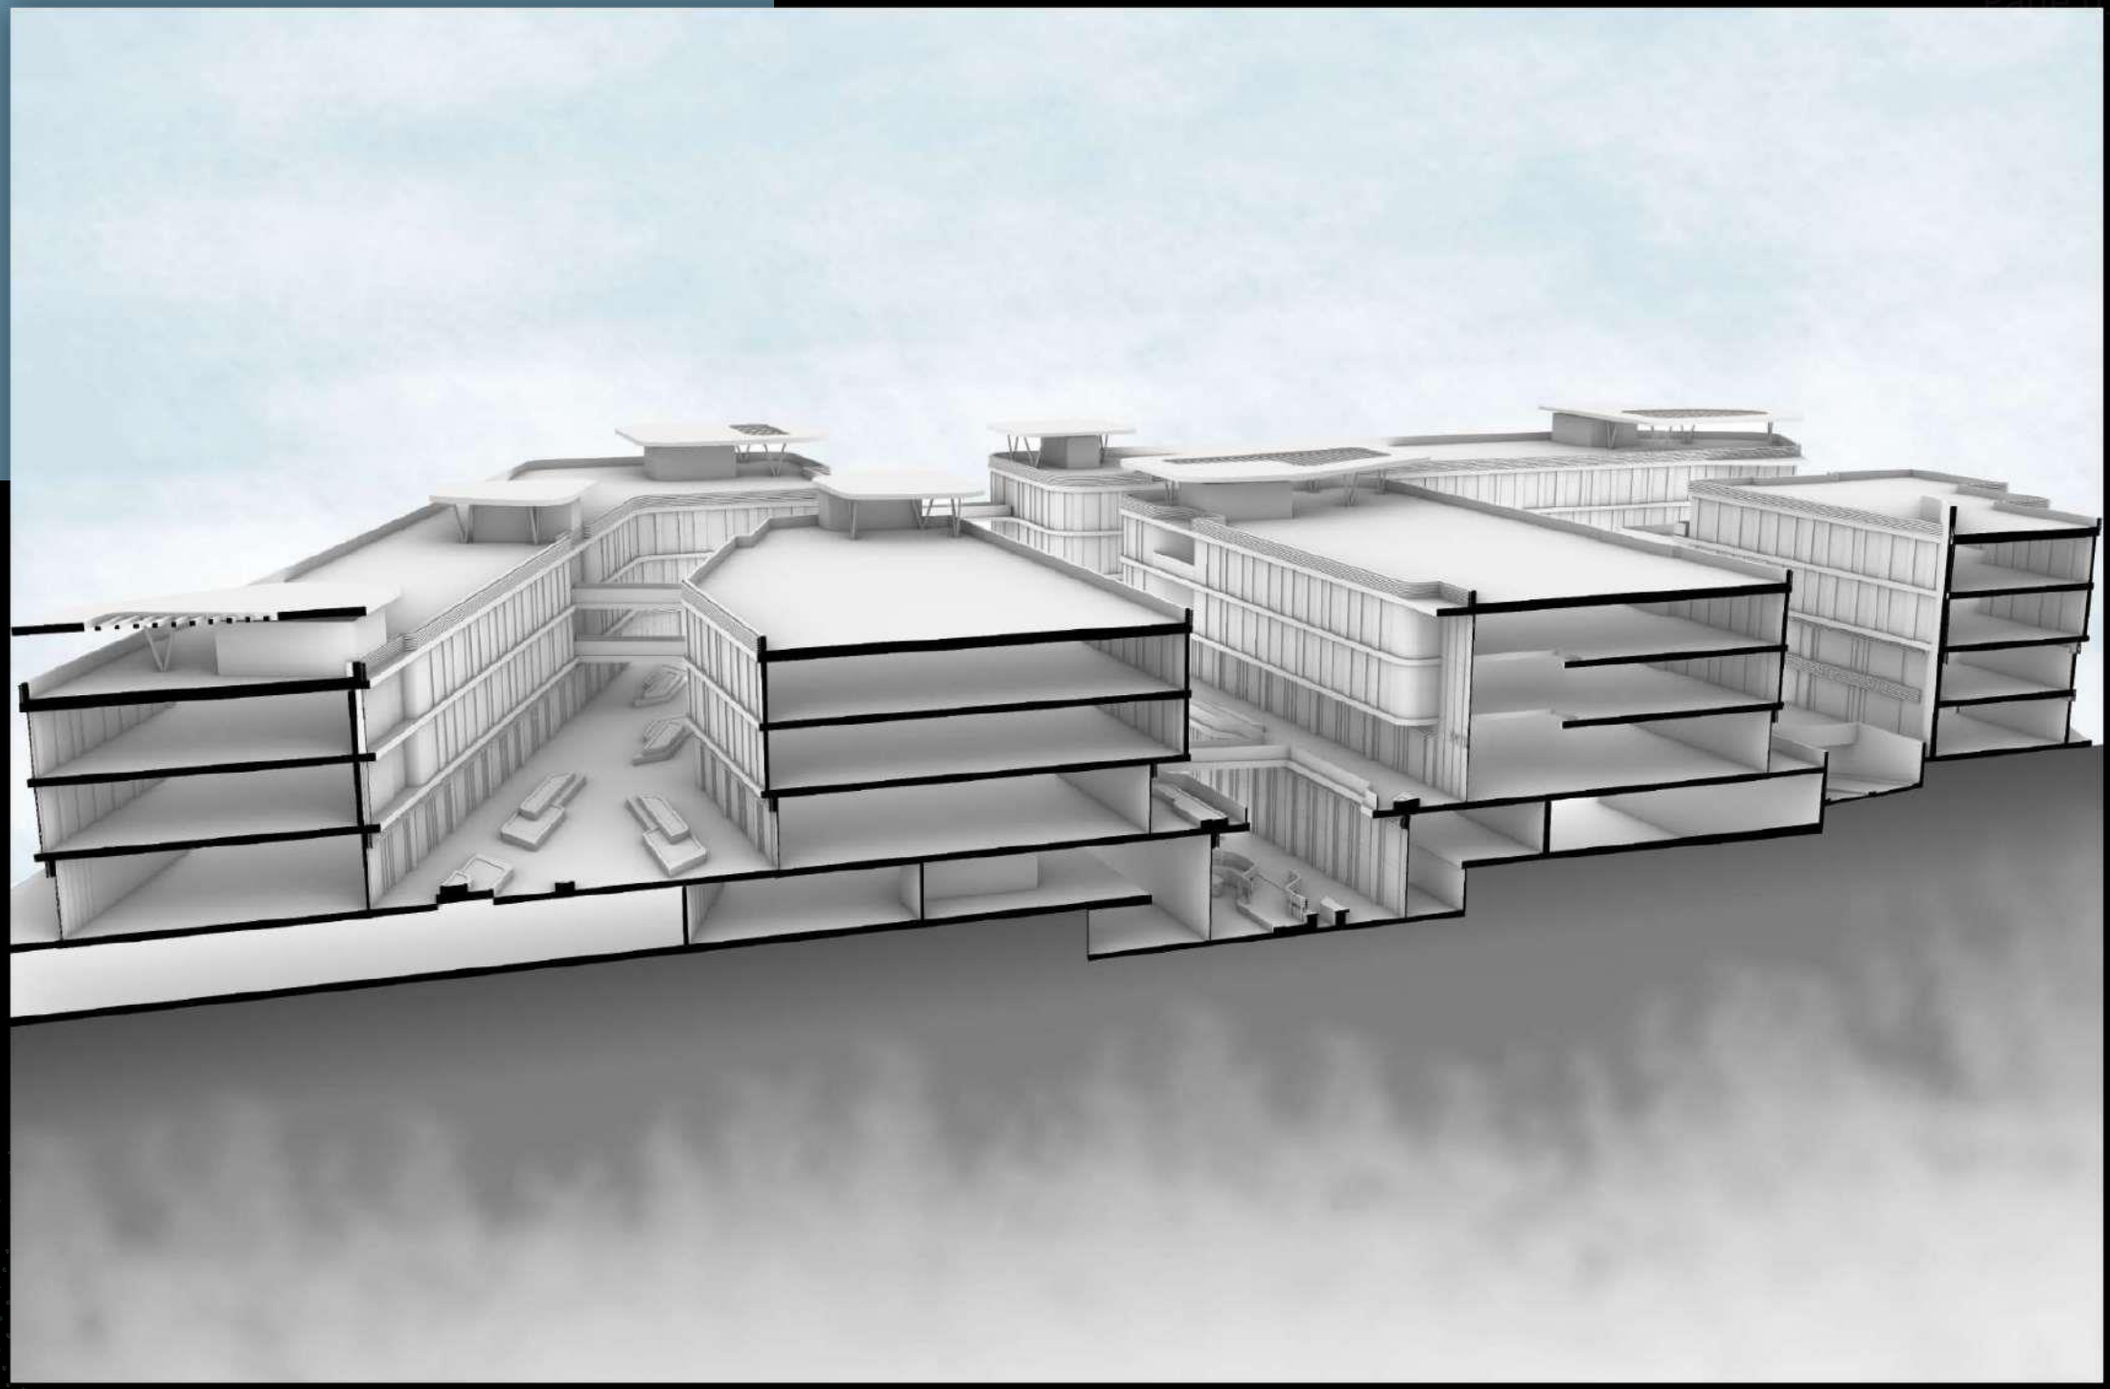

ABM AL BOROUJ MISR DEVELOPMENTS GROUP

FCC | FUTURE COMMERCIAL CENTER

3D SECTION

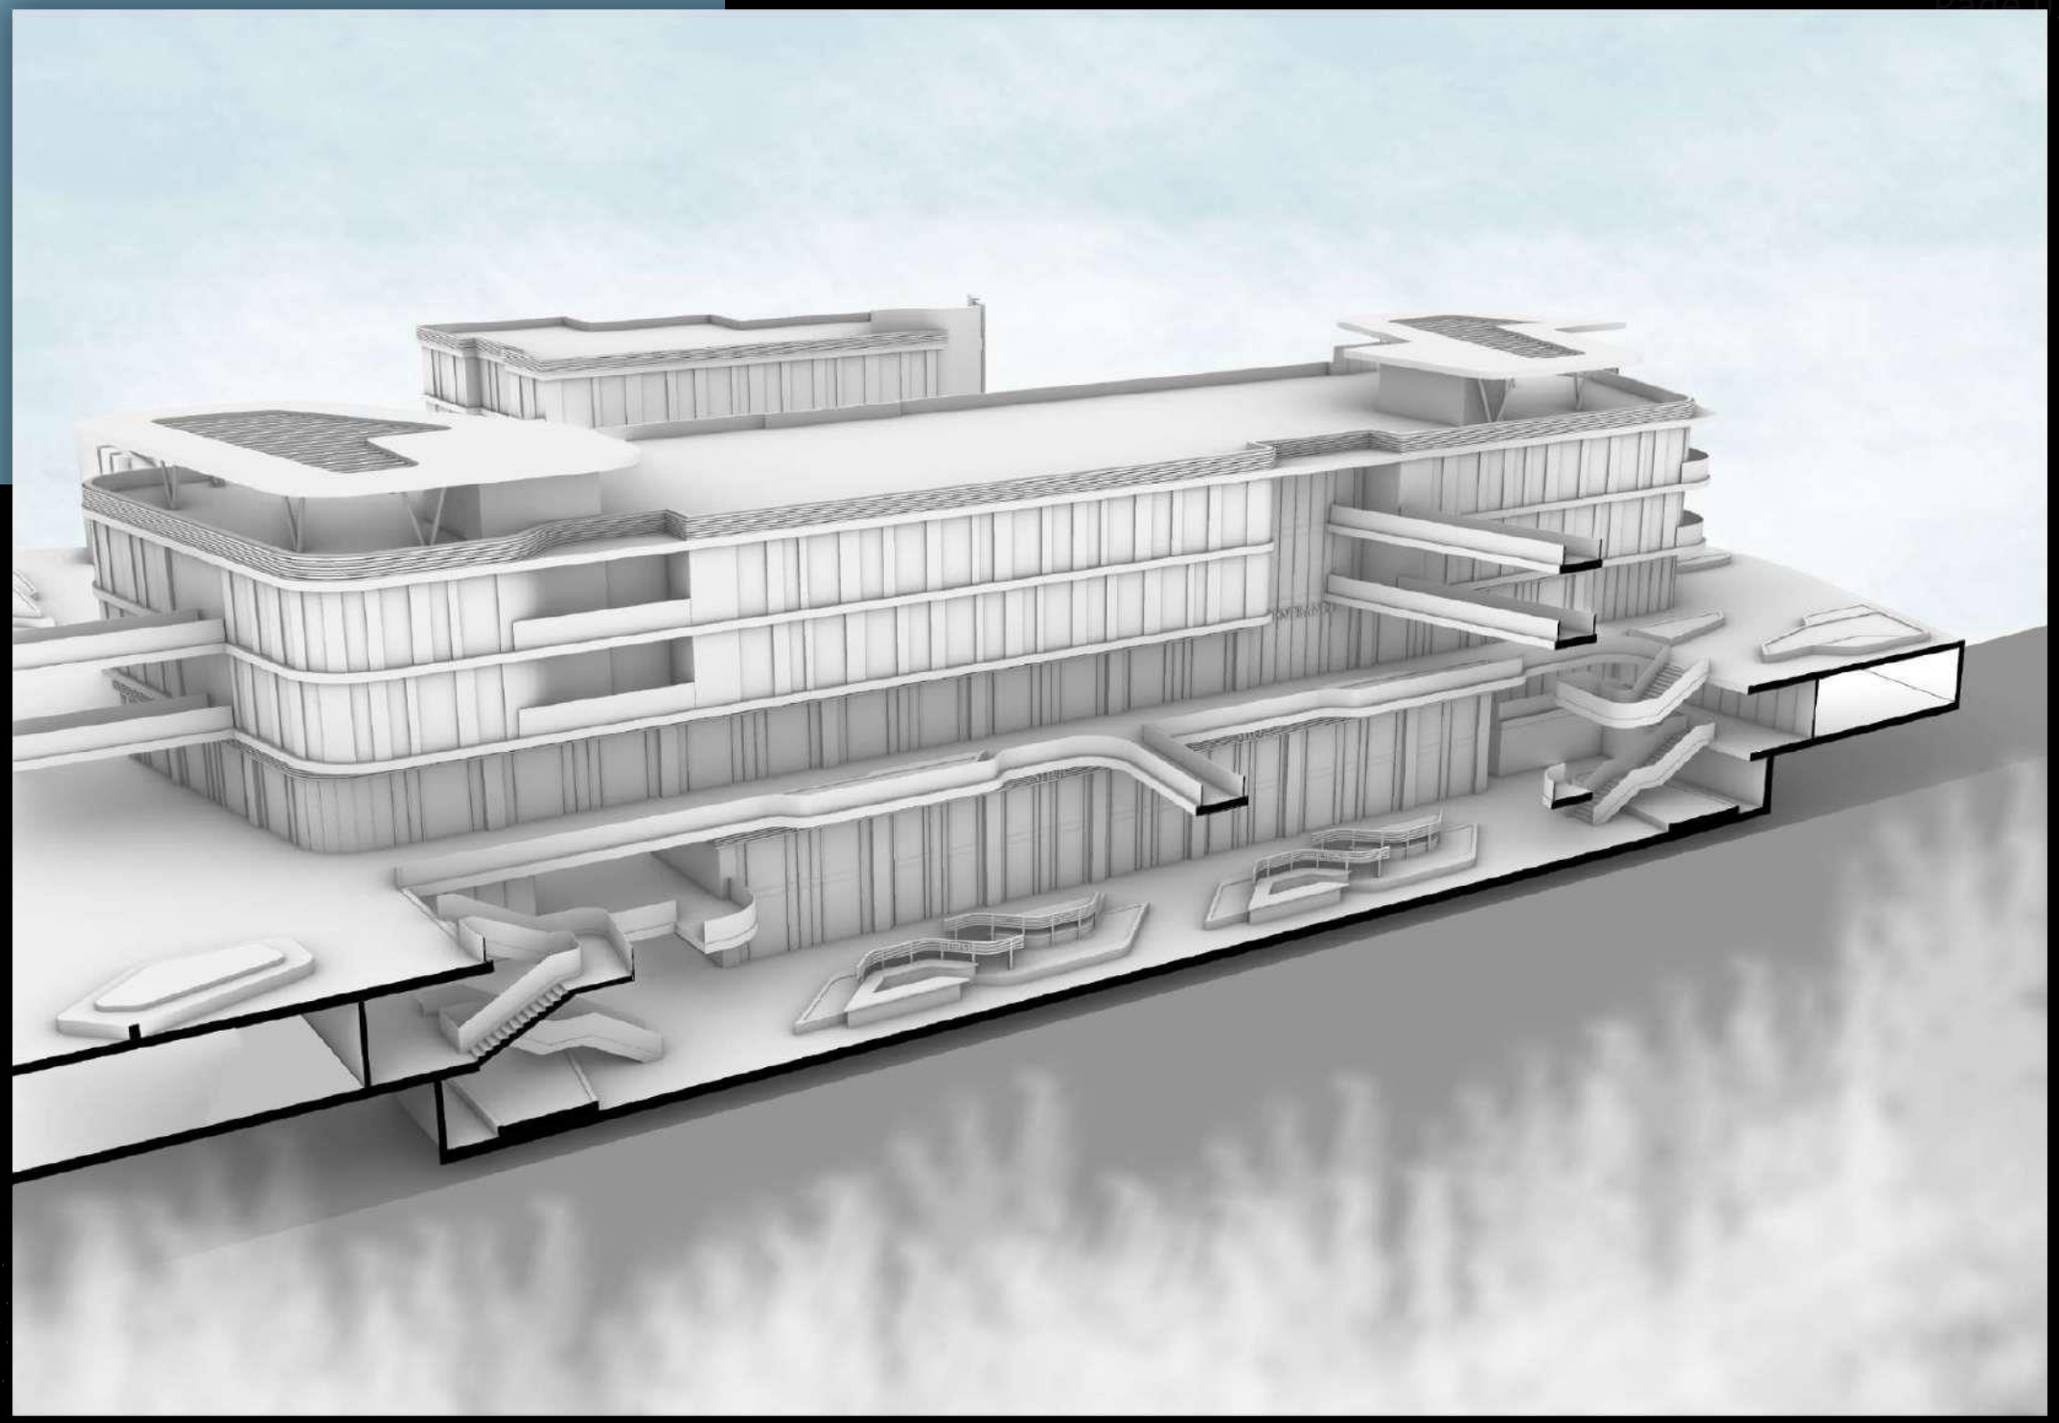

ABM AL BOROUJ MISR DEVELOPMENTS GROUP

FCC | FUTURE COMMERCIAL CENTER



ABM AL BOROUJ MISR DEVELOPMENTS GROUP

FCC | FUTURE COMMERCIAL CENTER



ABM AL BOROUJ MISR DEVELOPMENTS GROUP

FCC

FUTURE
COMMERCIAL
CENTER



ABM AL BOROUJ MISR DEVELOPMENTS GROUP

FCC | FUTURE COMMERCIAL CENTER



ABM AL BOROUJ MISR DEVELOPMENTS GROUP

FCC

FUTURE
COMMERCIAL
CENTER



FCC | FUTURE COMMERCIAL CENTER



ABM AL BOROUJ MISR DEVELOPMENTS GROUP

FCC | FUTURE COMMERCIAL CENTER



ABM ALBOROUJ MISR DEVELOPMENTS GROUP

FCC | FUTURE COMMERCIAL CENTER



ABM AL BOROUJ MISR

FCC | FUTURE COMMERCIAL CENTER



ABM AL BOROUJ MISR DEVELOPMENTS GROUP

FCC

FUTURE
COMMERCIAL
CENTER



AL BOROUJ MISR
DEVELOPMENTS GROUP

FCC

FUTURE COMMERCIAL CENTER



AL BOROUJ MISR
DEVELOPMENTS GROUP

FCC | FUTURE COMMERCIAL CENTER



ABM AL BOROUJ MISR DEVELOPMENTS GROUP

FCC | FUTURE COMMERCIAL CENTER



ABM AL BOROUJ MISR DEVELOPMENTS GROUP

FCC | FUTURE COMMERCIAL CENTER



FCC | FUTURE COMMERCIAL CENTER

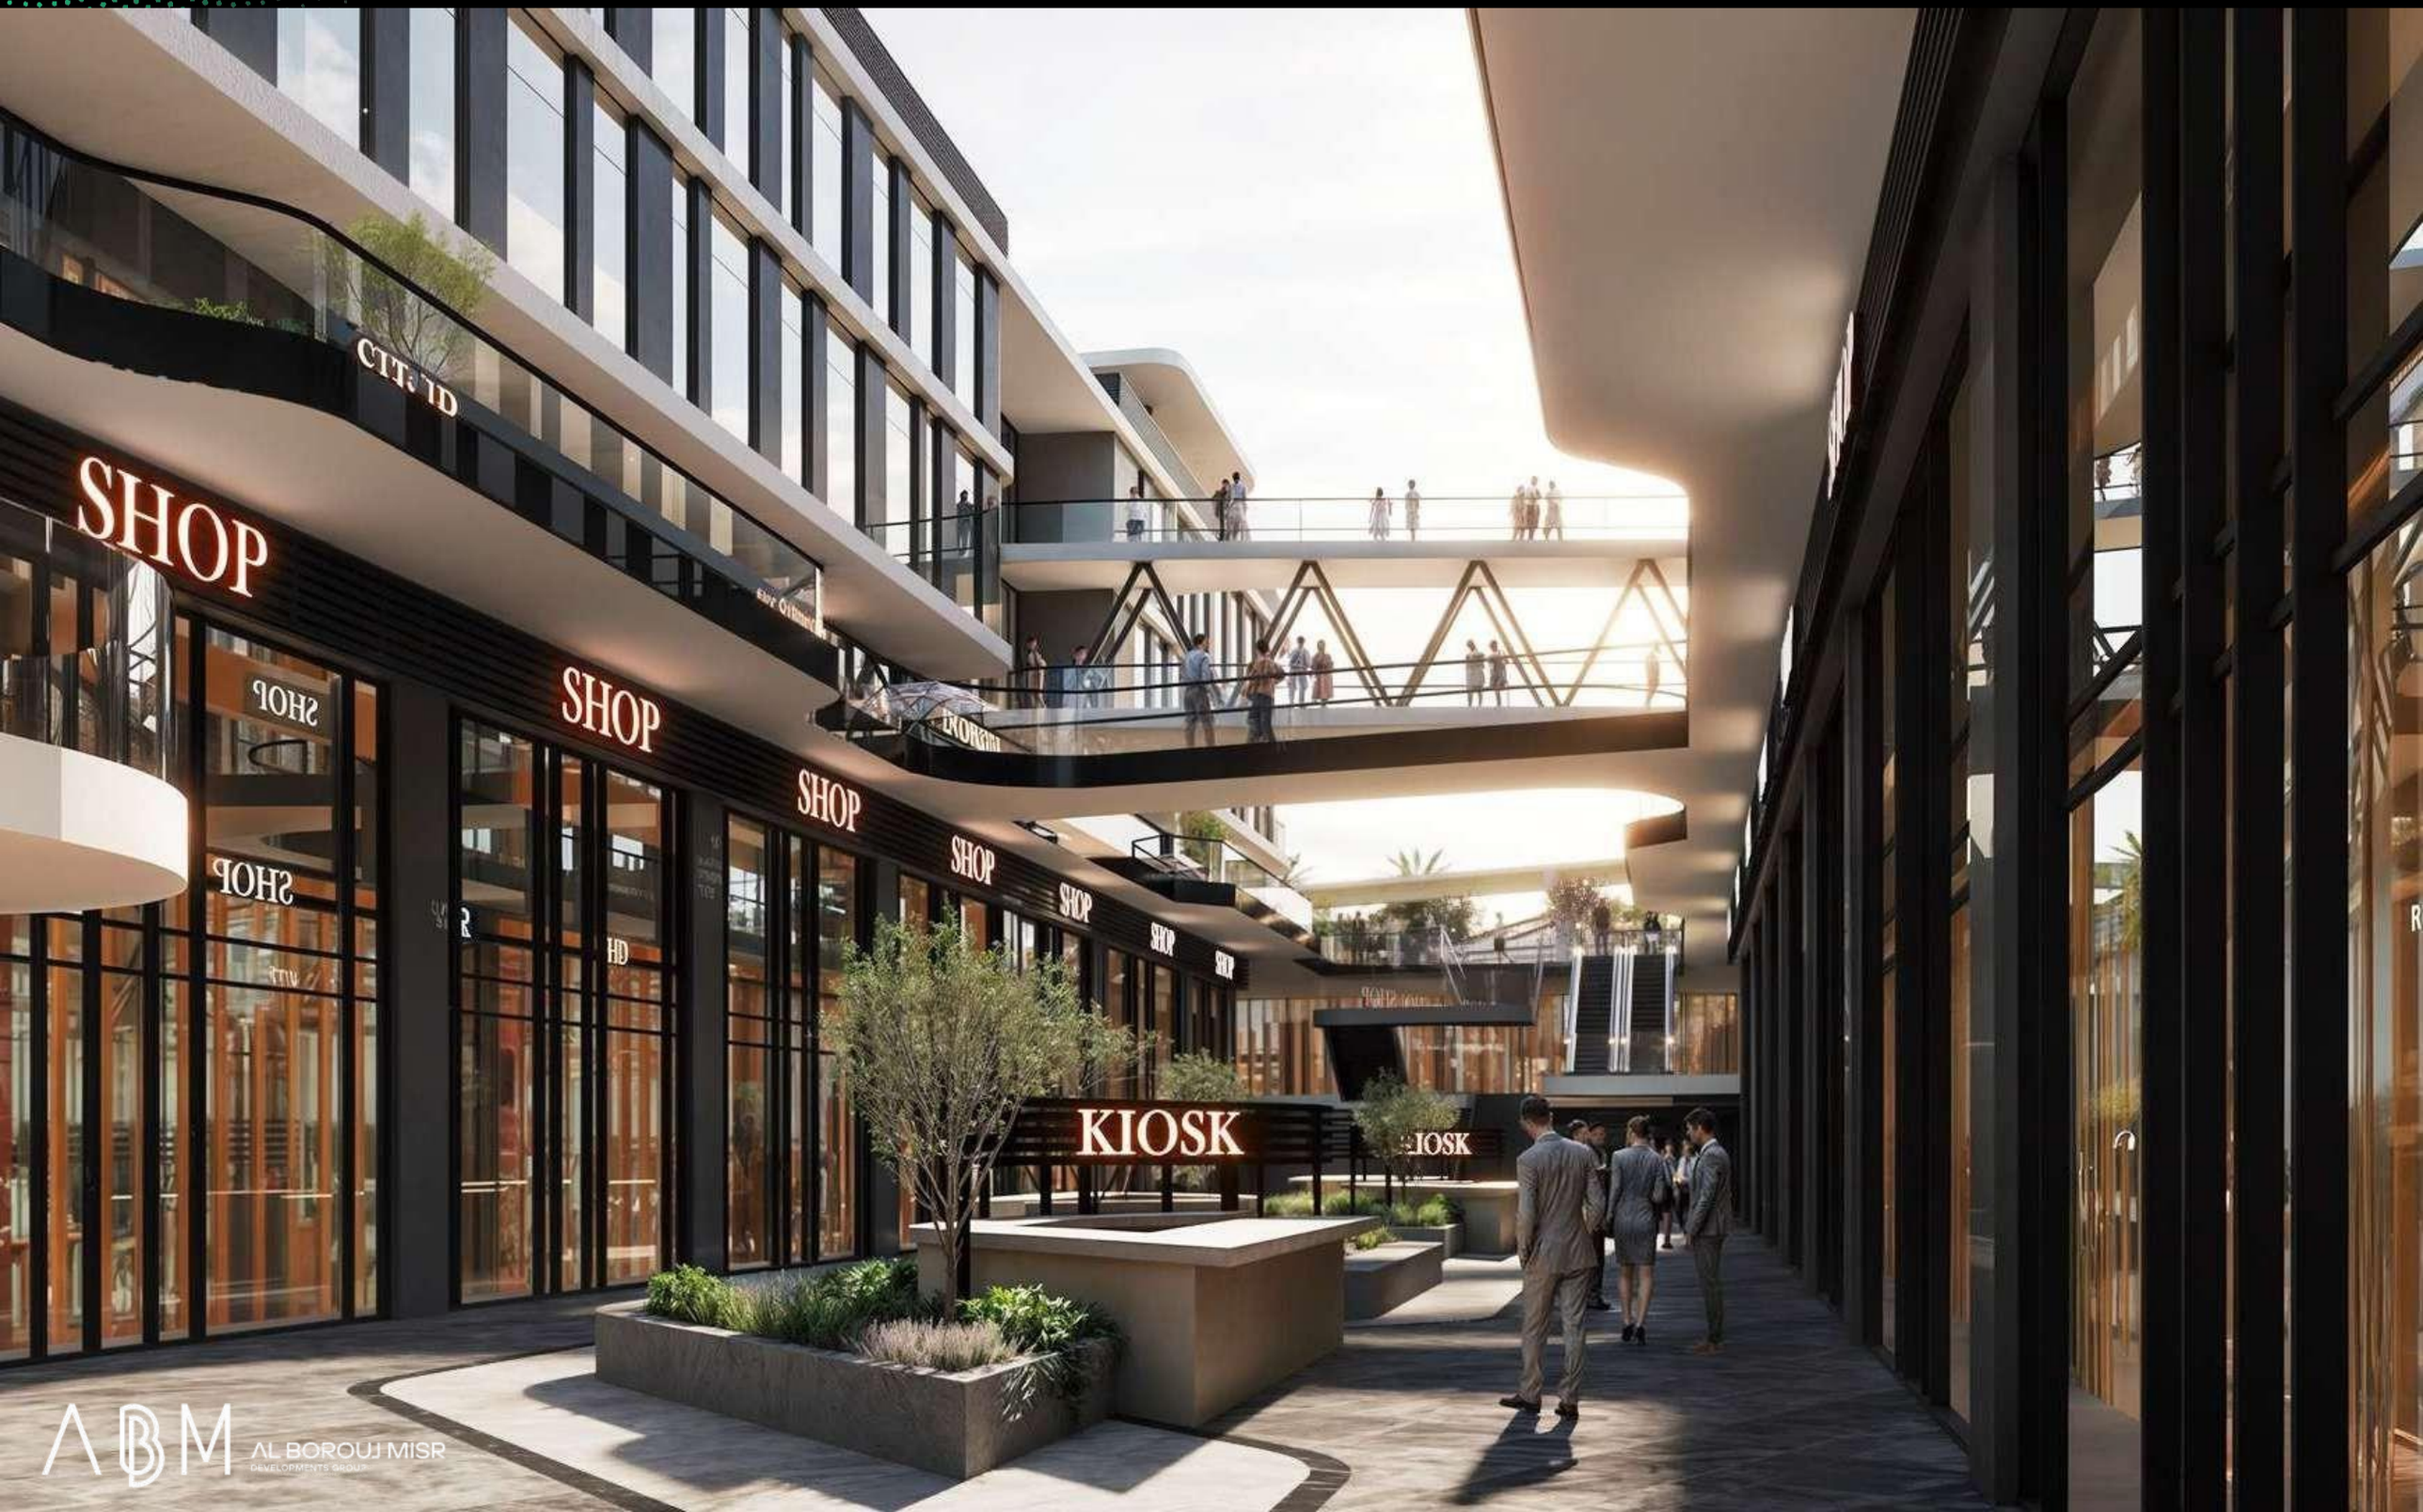

ABM AL BOROUJ MISR DEVELOPMENTS GROUP

FCC | FUTURE COMMERCIAL CENTER

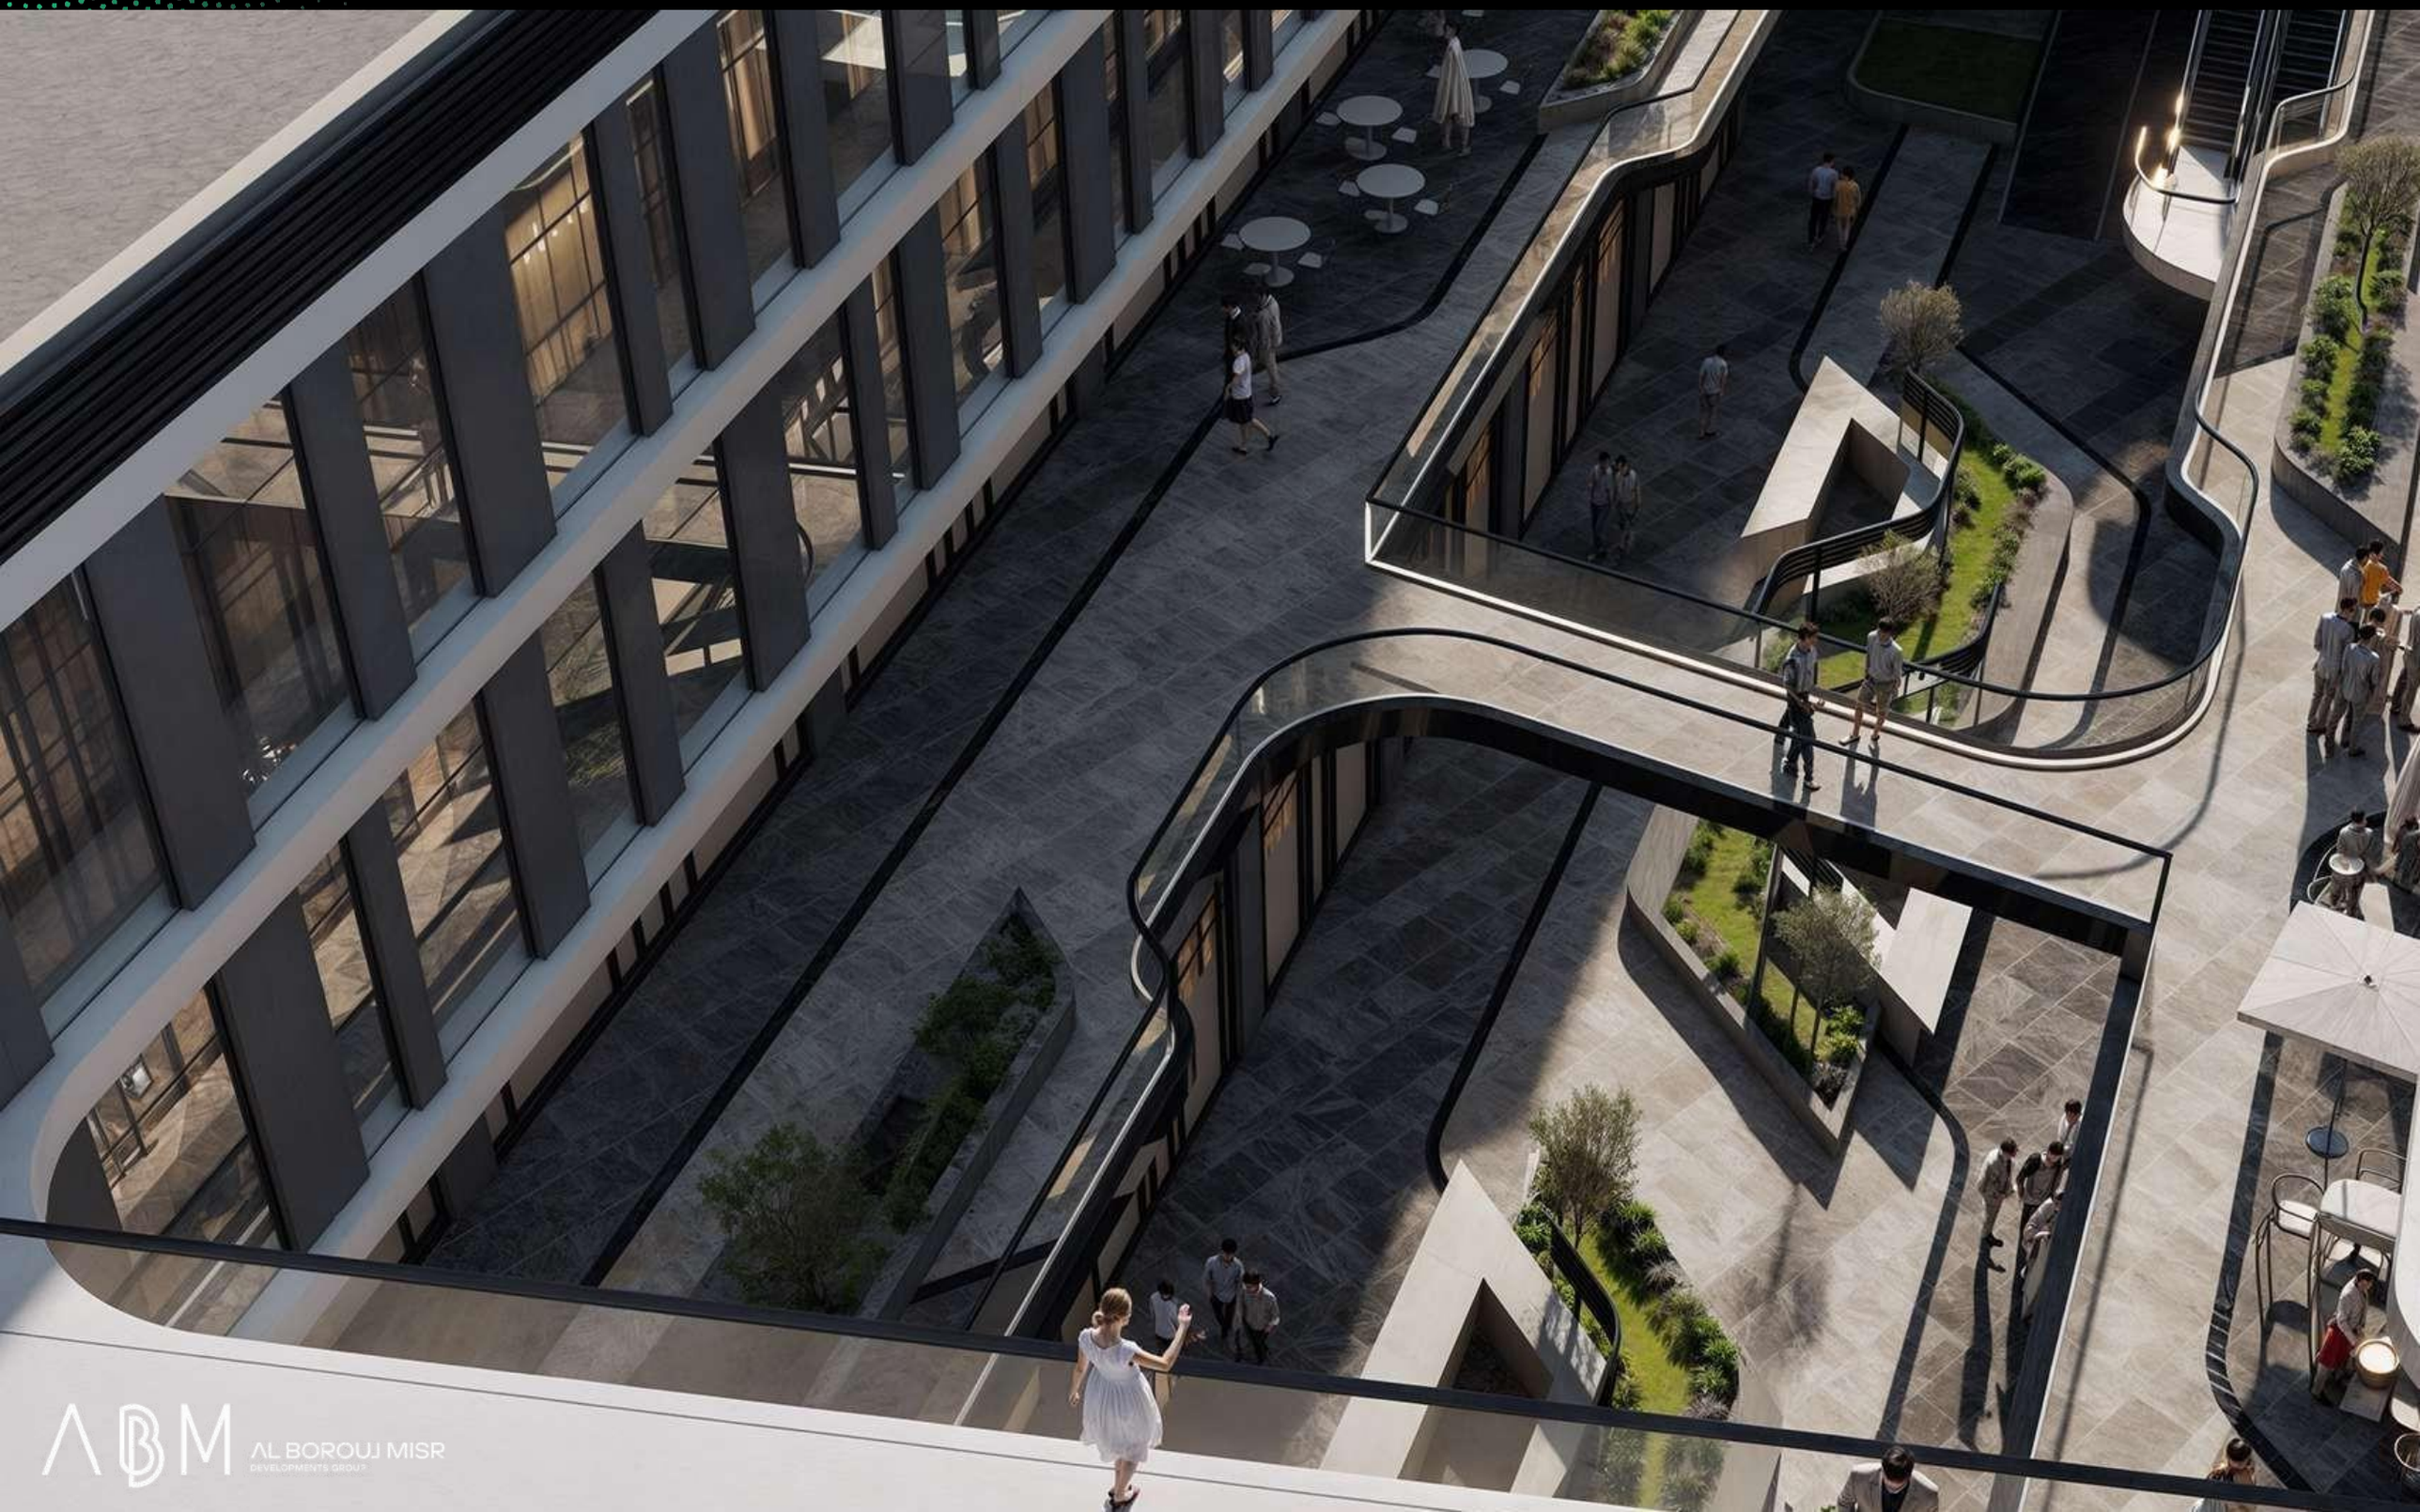

ABM AL BOROUJ MISR DEVELOPMENTS GROUP

FCC | FUTURE COMMERCIAL CENTER



ABM AL BOROUJ MISR DEVELOPMENTS GROUP

FCC | FUTURE COMMERCIAL CENTER



ABM AL BOROUJ MISR DEVELOPMENTS GROUP

FCC | FUTURE COMMERCIAL CENTER



ABM AL BOROUJ MISR DEVELOPMENTS GROUP

FCC | FUTURE COMMERCIAL CENTER

THANK YOU

ABM | AL BOROUJ MISR DEVELOPMENTS GROUP