allegria

RESIDENCE

FULLY-FINISHED APARTMENTS

TECHNICHAL BOOKLET
PHASE I



LOCATION MAP

MASTER PLAN

Welcome to Allegria Residence, SODIC's last residential project within its thriving SODIC West community. Located in the most prime location on SODIC West's main road, Allegria Residence offers its clients a complete ready-to-move-in experience, with homes being delivered in one of three unique finishing options. This project crowns the SODIC West destination, by overlooking SODIC's flagship development Allegria. Allegria Residence is perfectly positioned to take advantage of everything that SODIC West has to offer, from the amazing SODIC Sports Clubs, Westown HUB, and amazing community that has developed for over the past decade.


N
A
B
C
D
E
F
G
H
I
J
K
TYPE 1
TYPE 2
TYPE 3
TYPE 4
TYPE 5
TYPE 5M
TYPE 6
TYPE 7
TYPE 8
STAIRES
TRANSFORMER

BUILDING FACADE








TYPE I


TYPE I

FIRST FLOOR

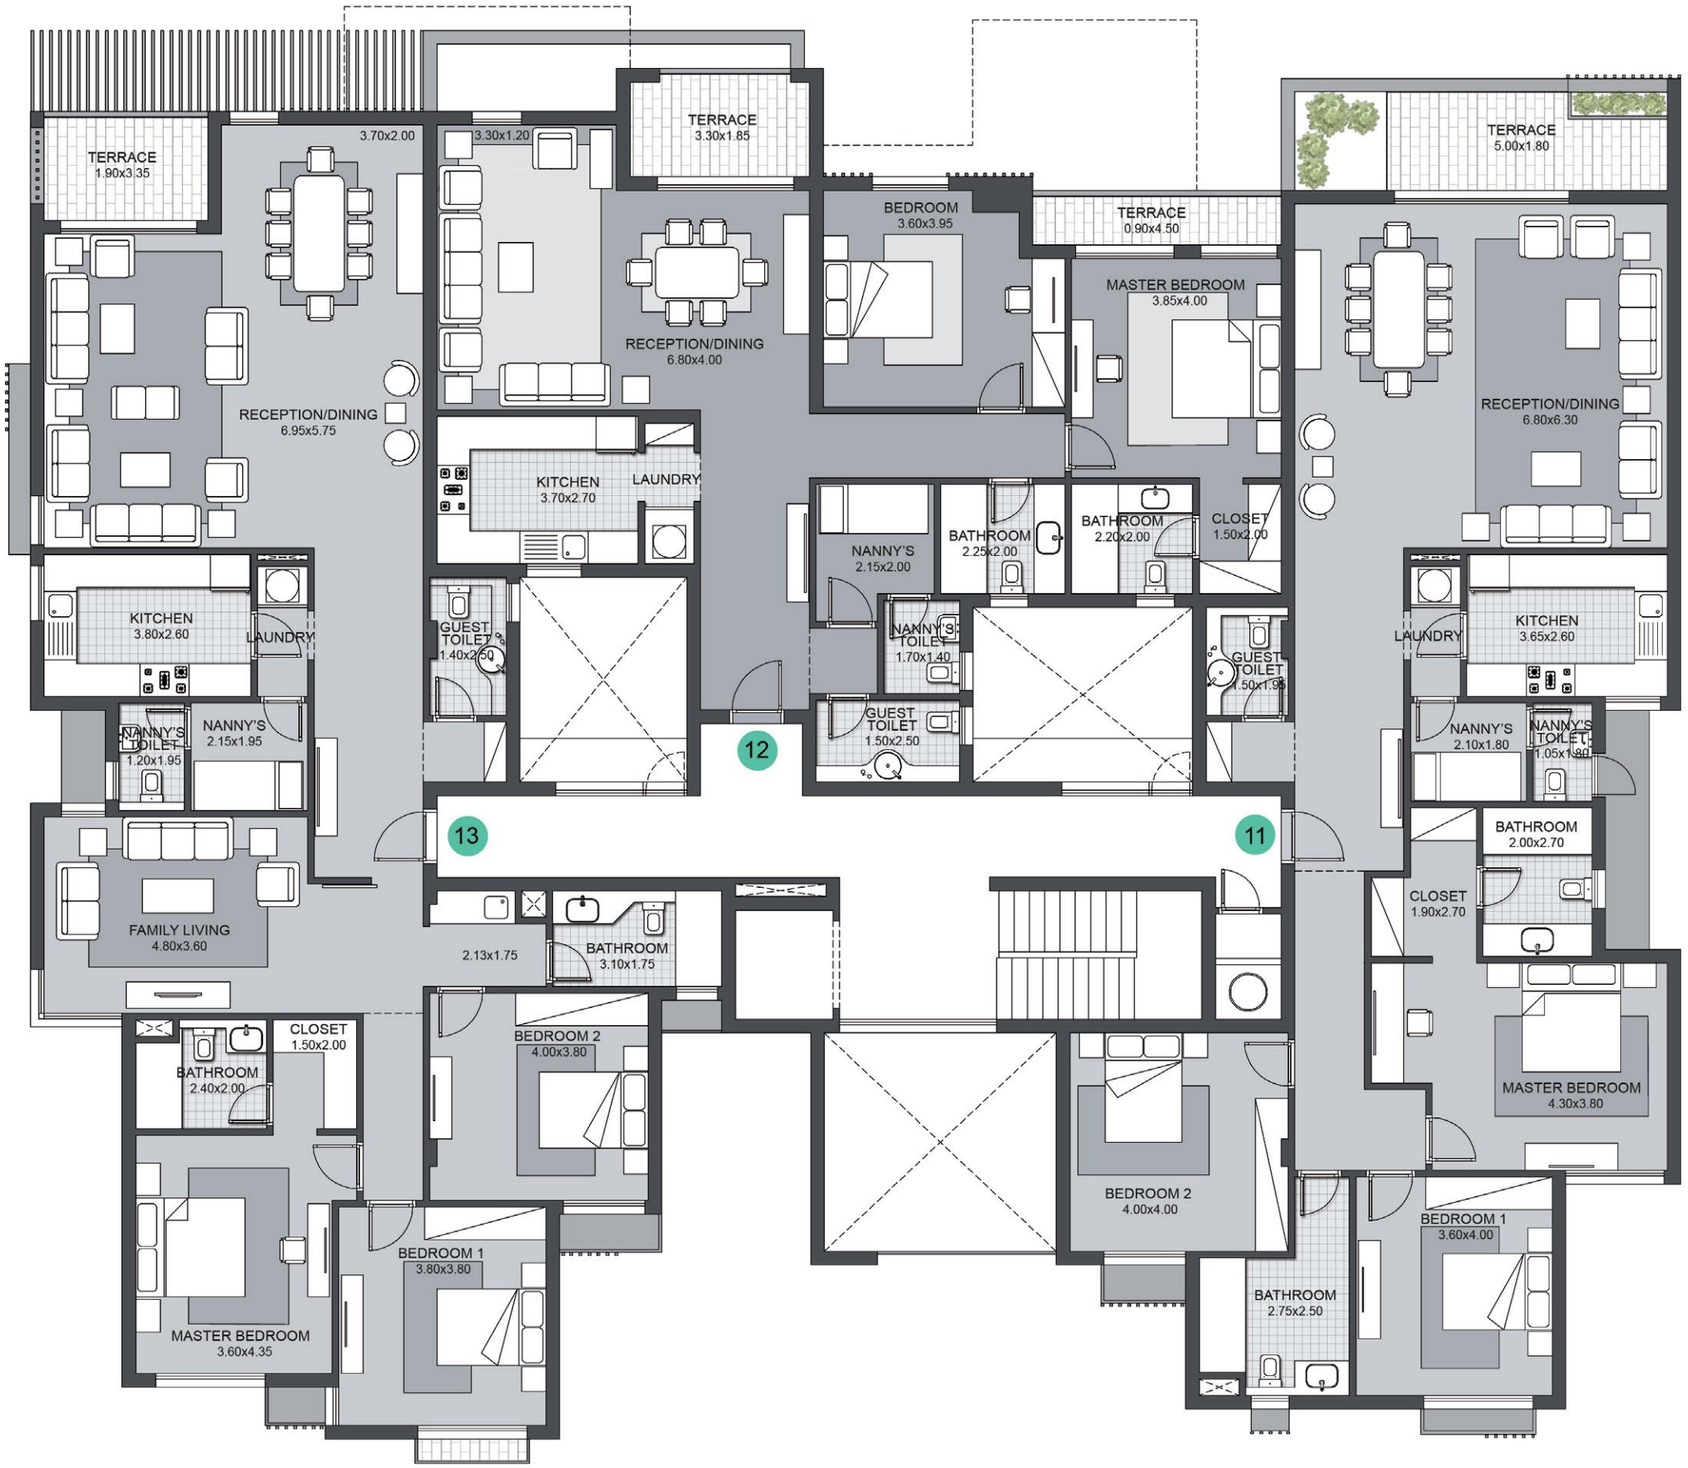


TYPE I

SECOND FLOOR

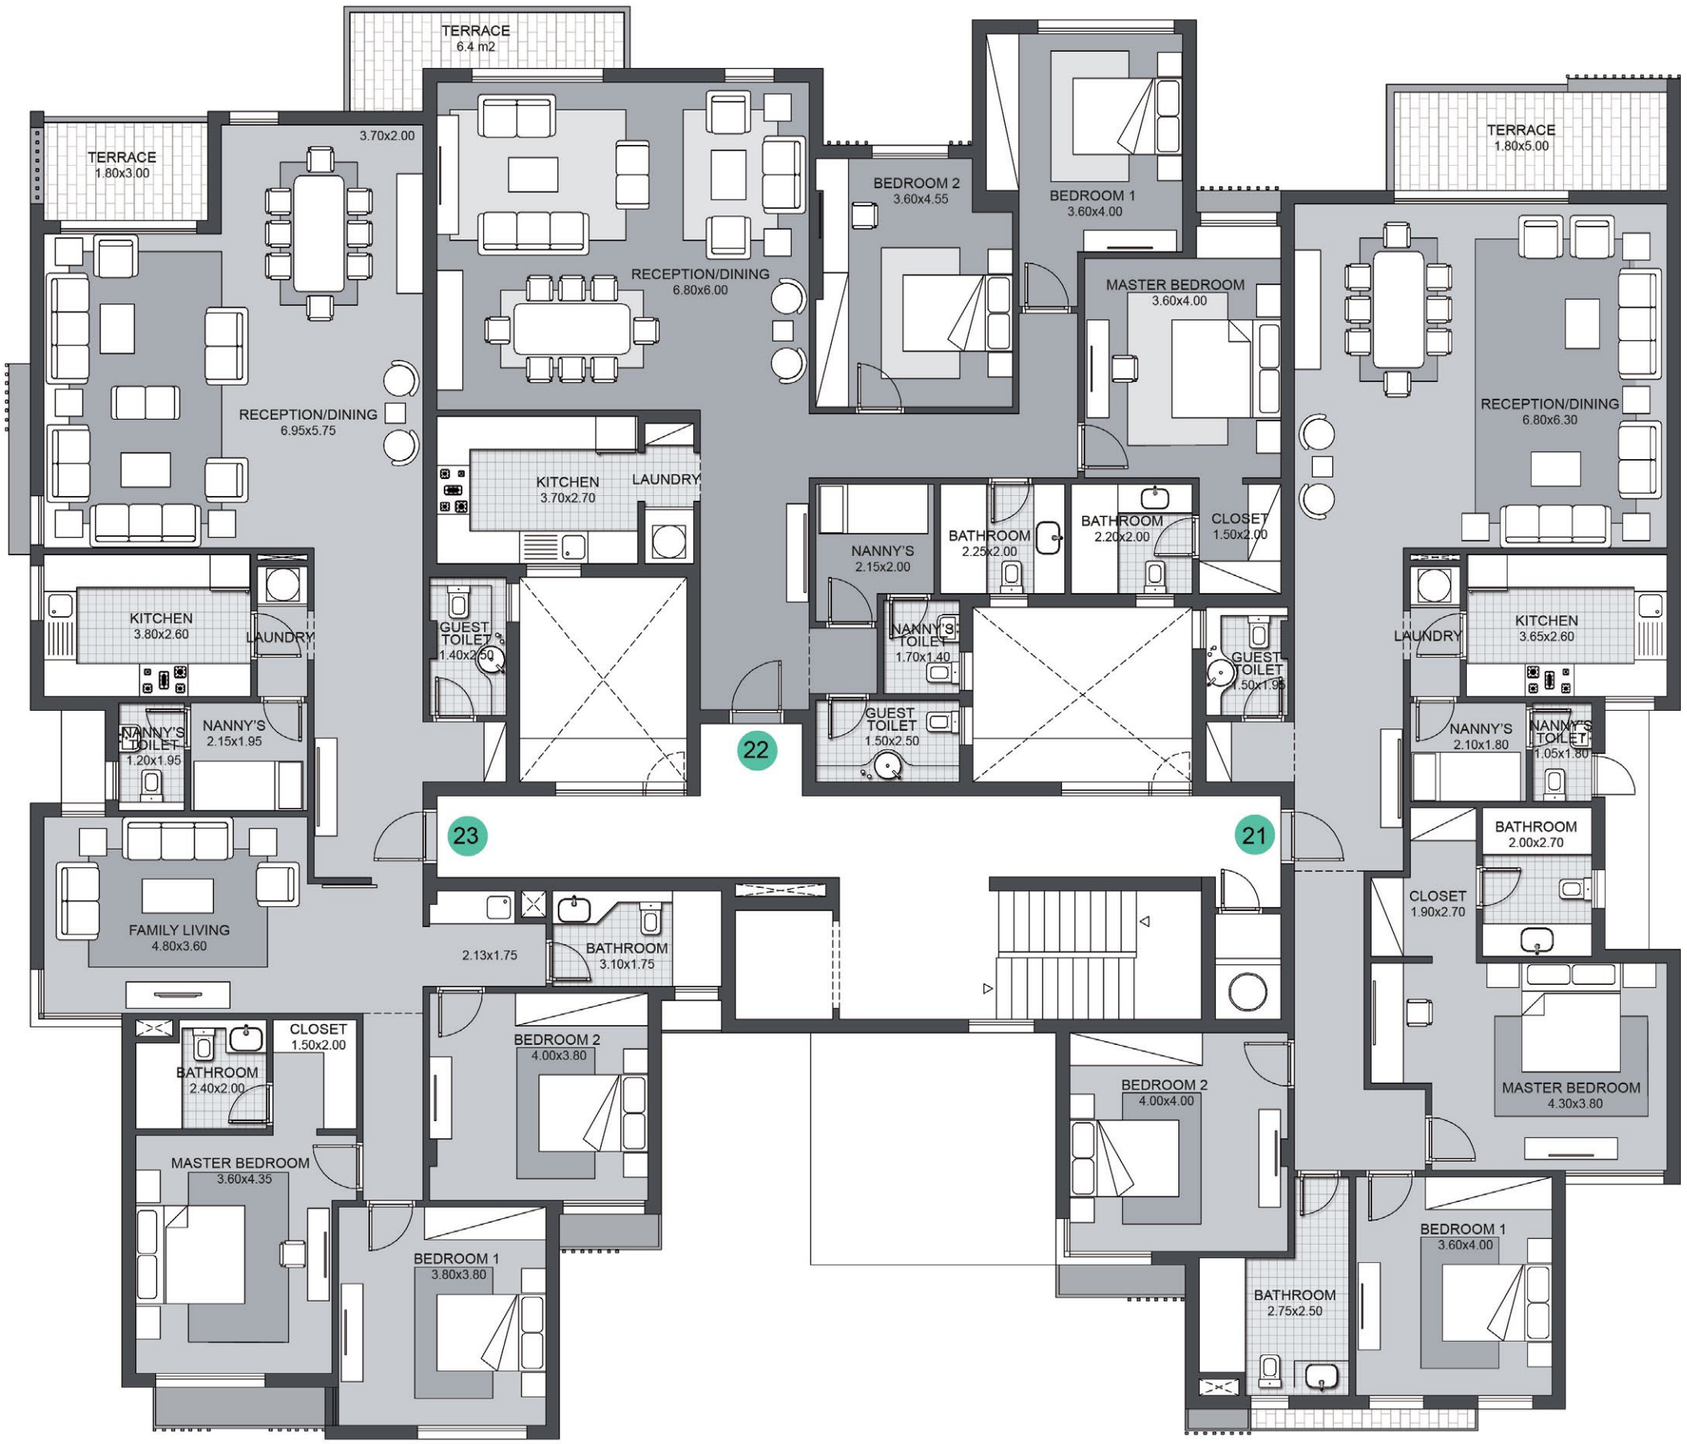


TYPE I

THIRD FLOOR

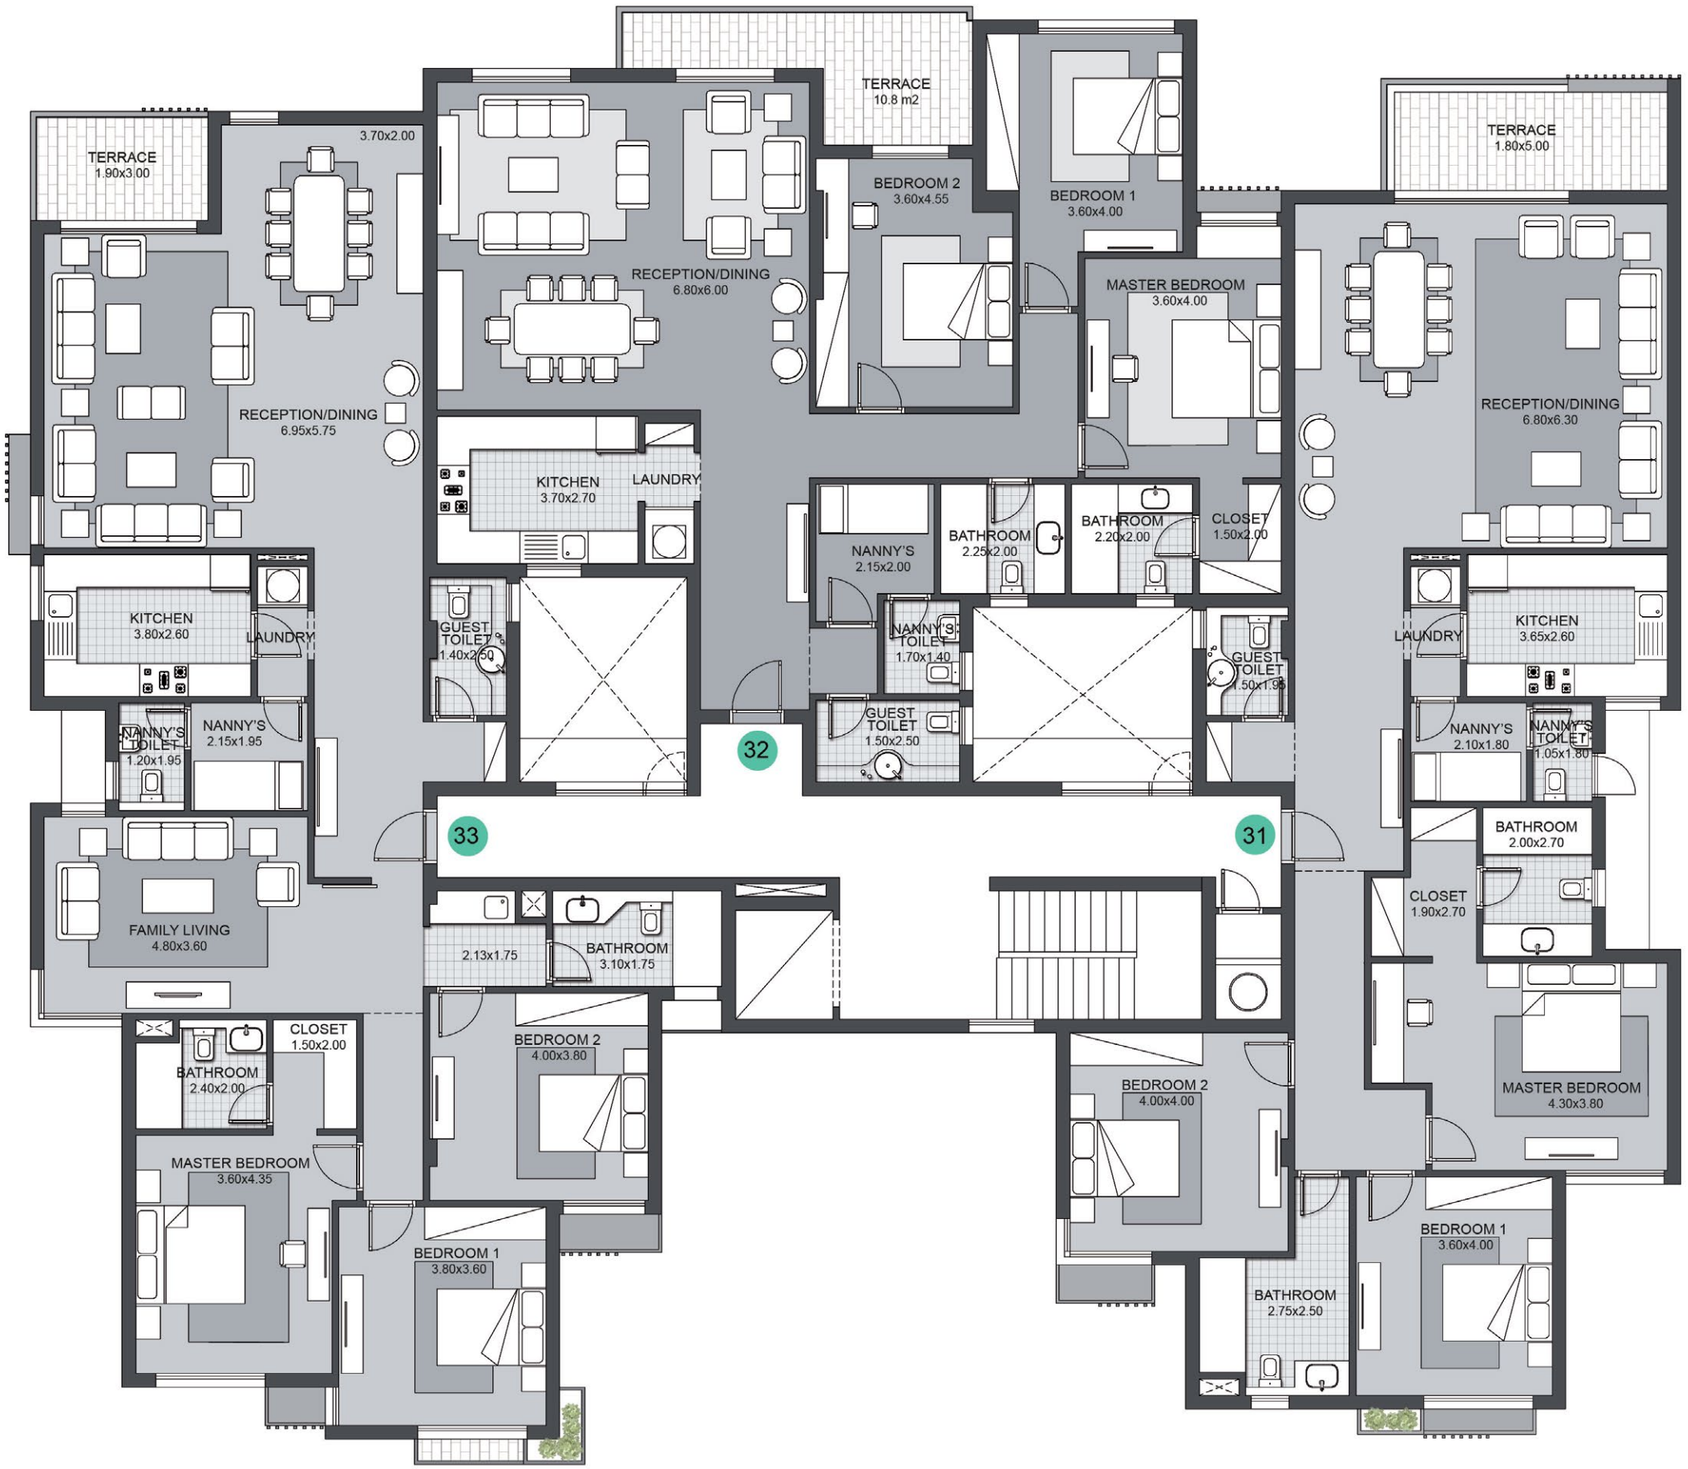

TYPE I

ROOF FLOOR

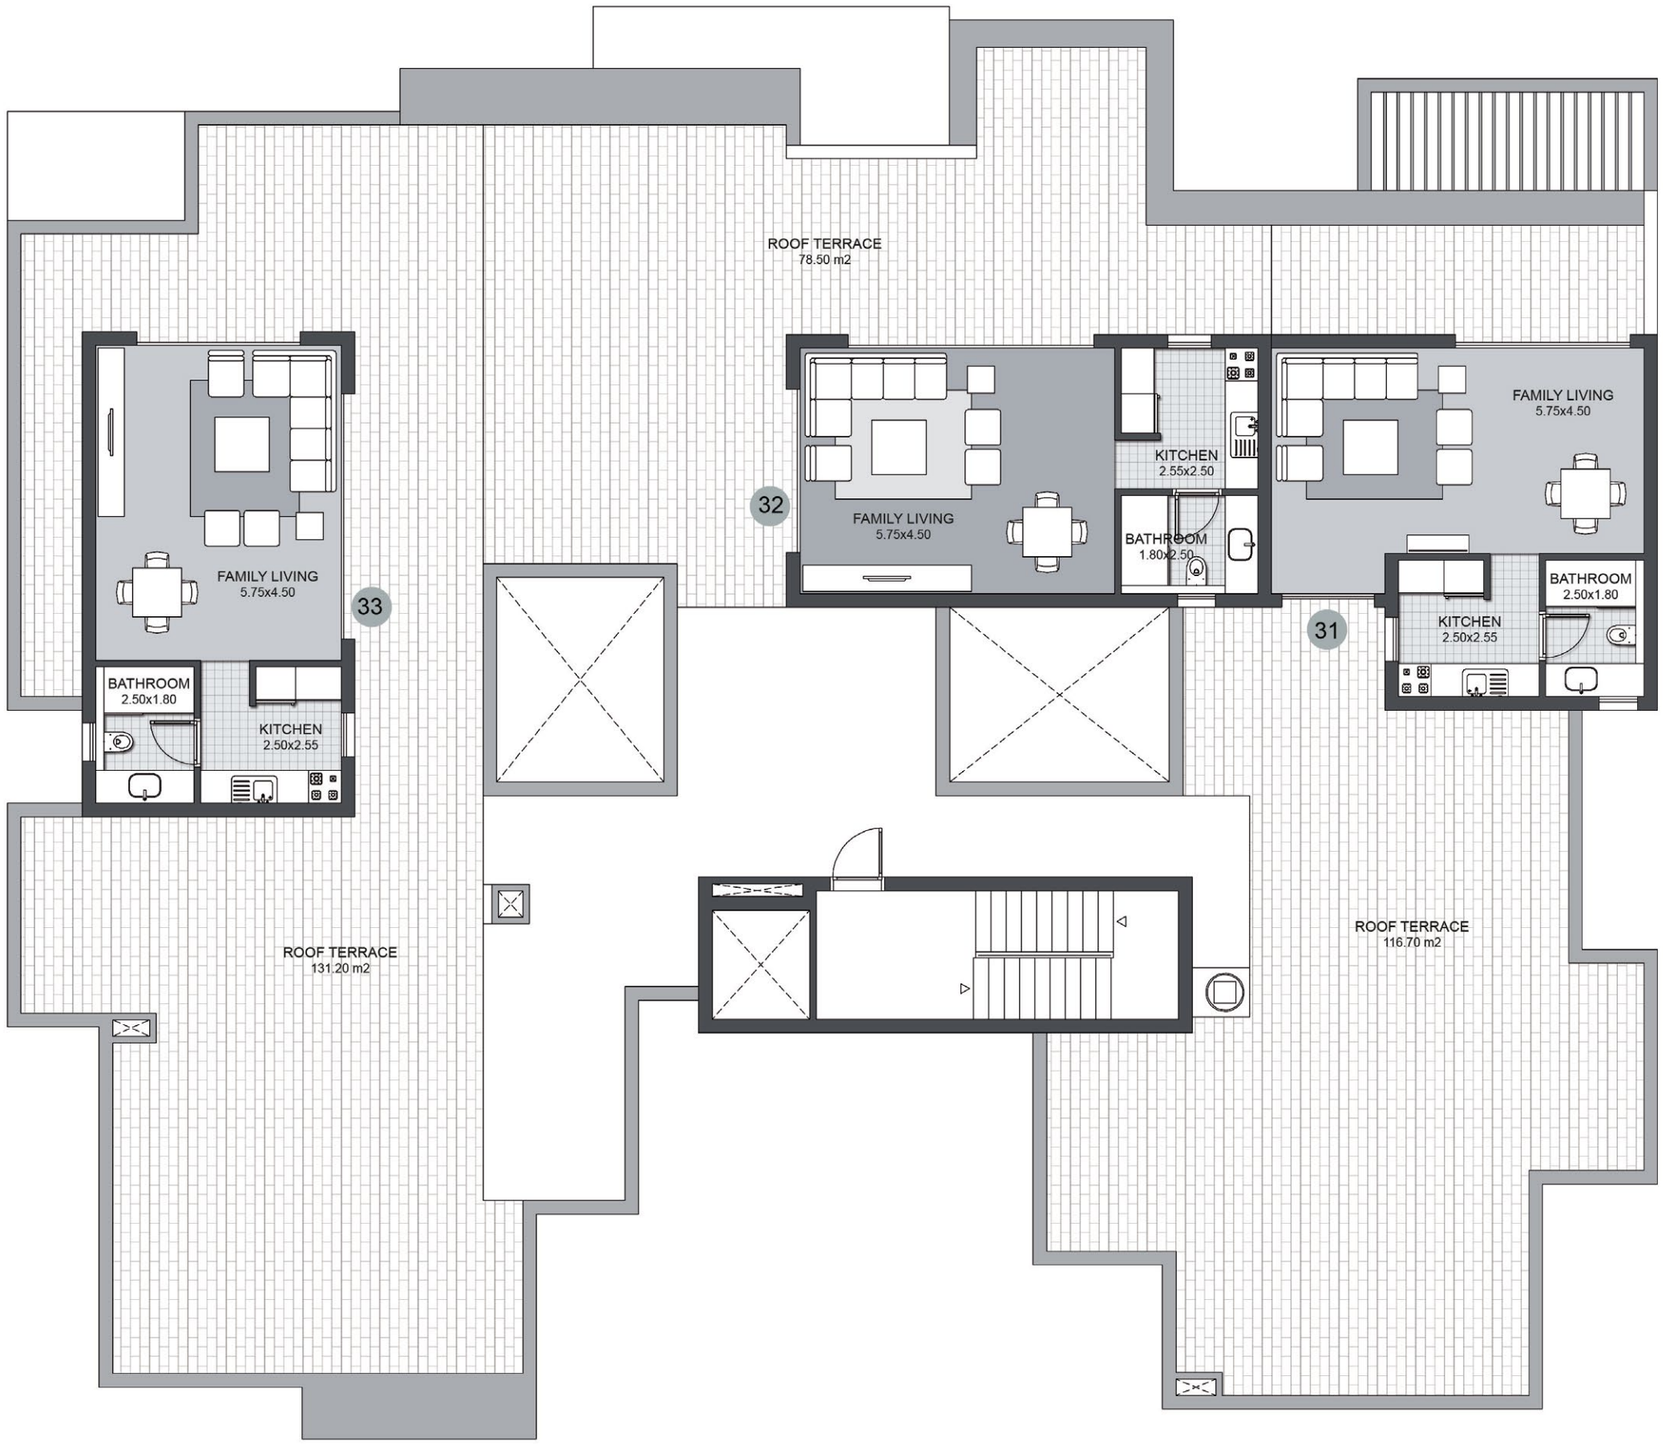

TYPE 2

TYPE I

GROUND FLOOR



TYPE 2

FIRST FLOOR



TYPE 2

SECOND FLOOR



TYPE 2

THIRD FLOOR



TYPE 2

ROOF
FLOOR



TYPE 5

TYPE 5

GROUND FLOOR




TYPE 5

FIRST FLOOR



TYPE 5

SECOND FLOOR

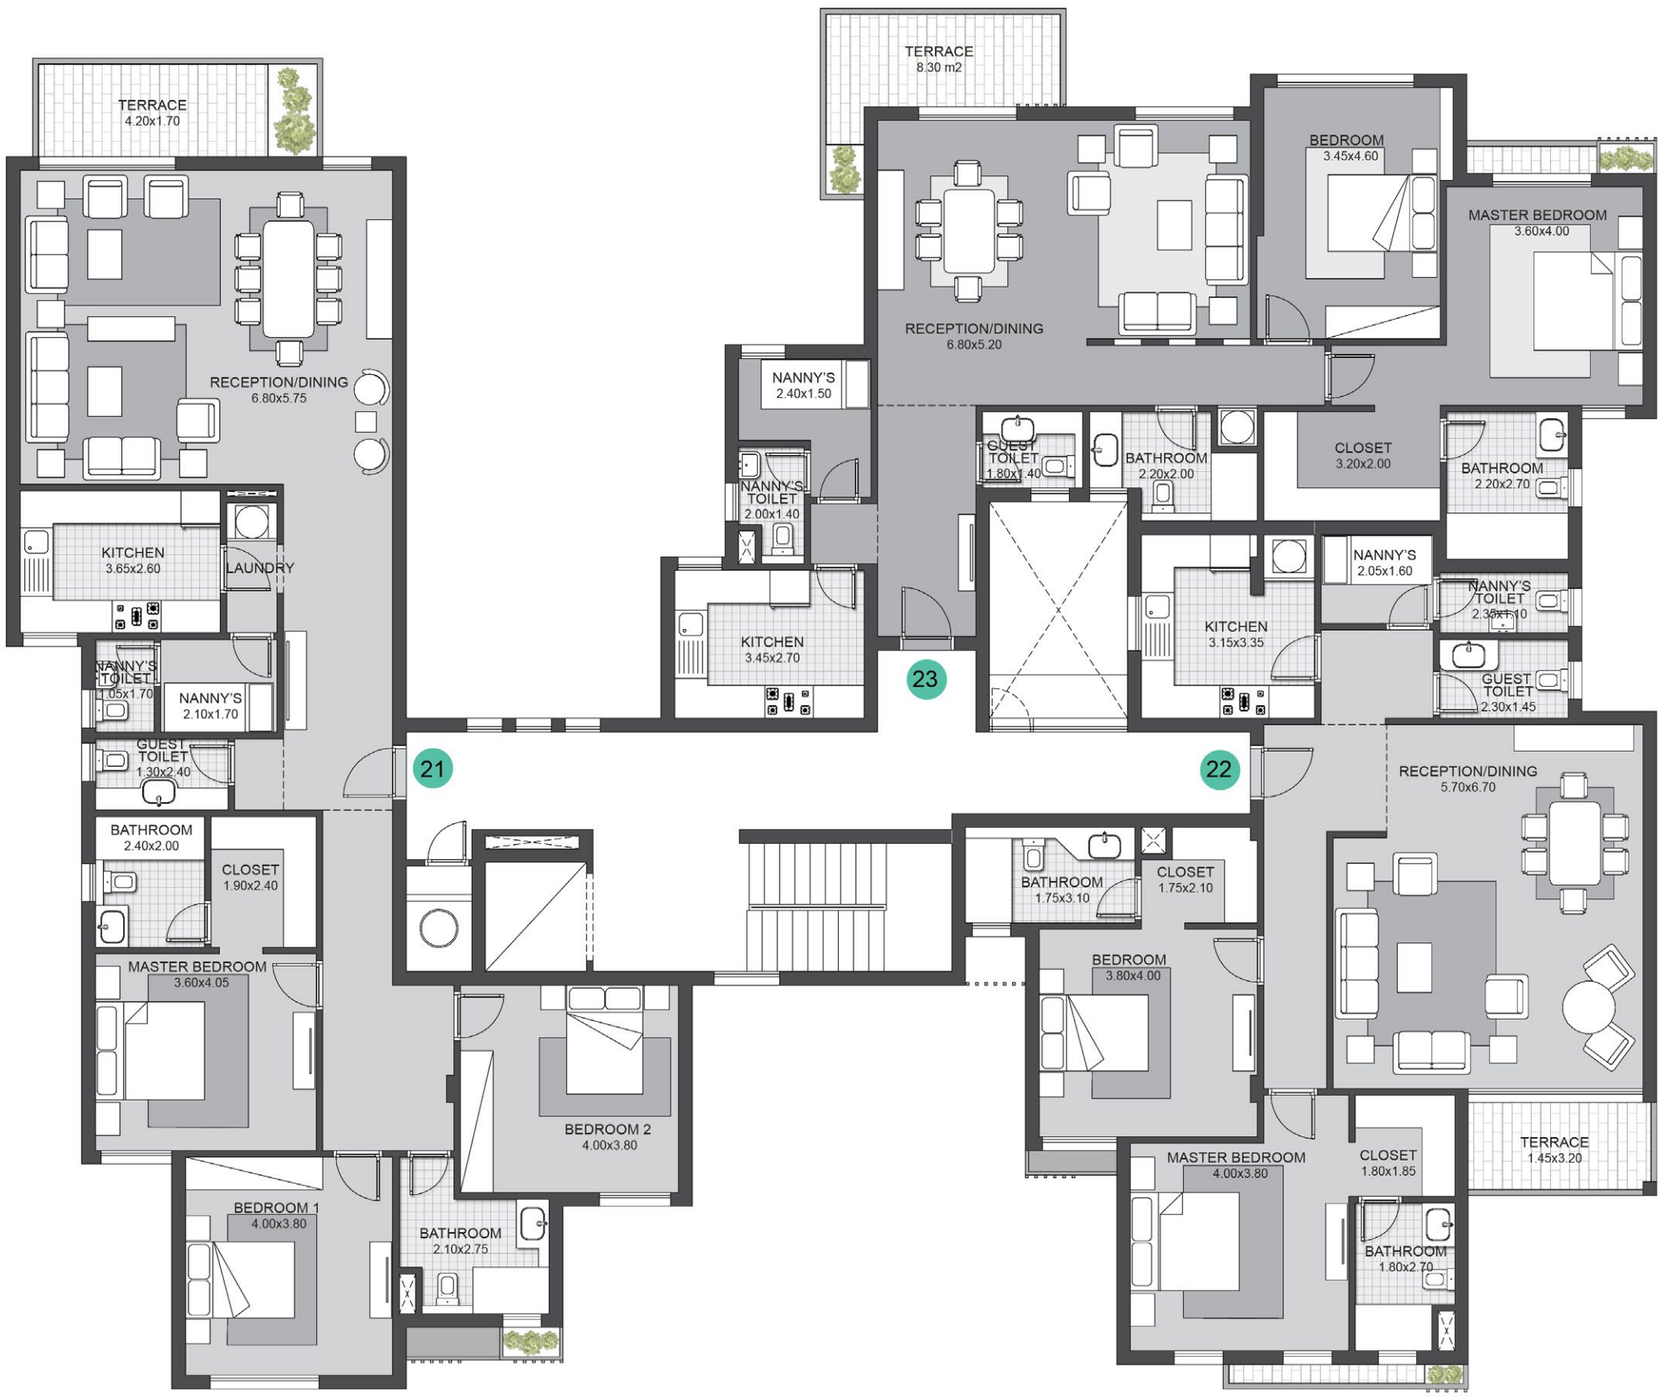


TYPE 5

THIRD FLOOR



TYPE 5

ROOF
FLOOR

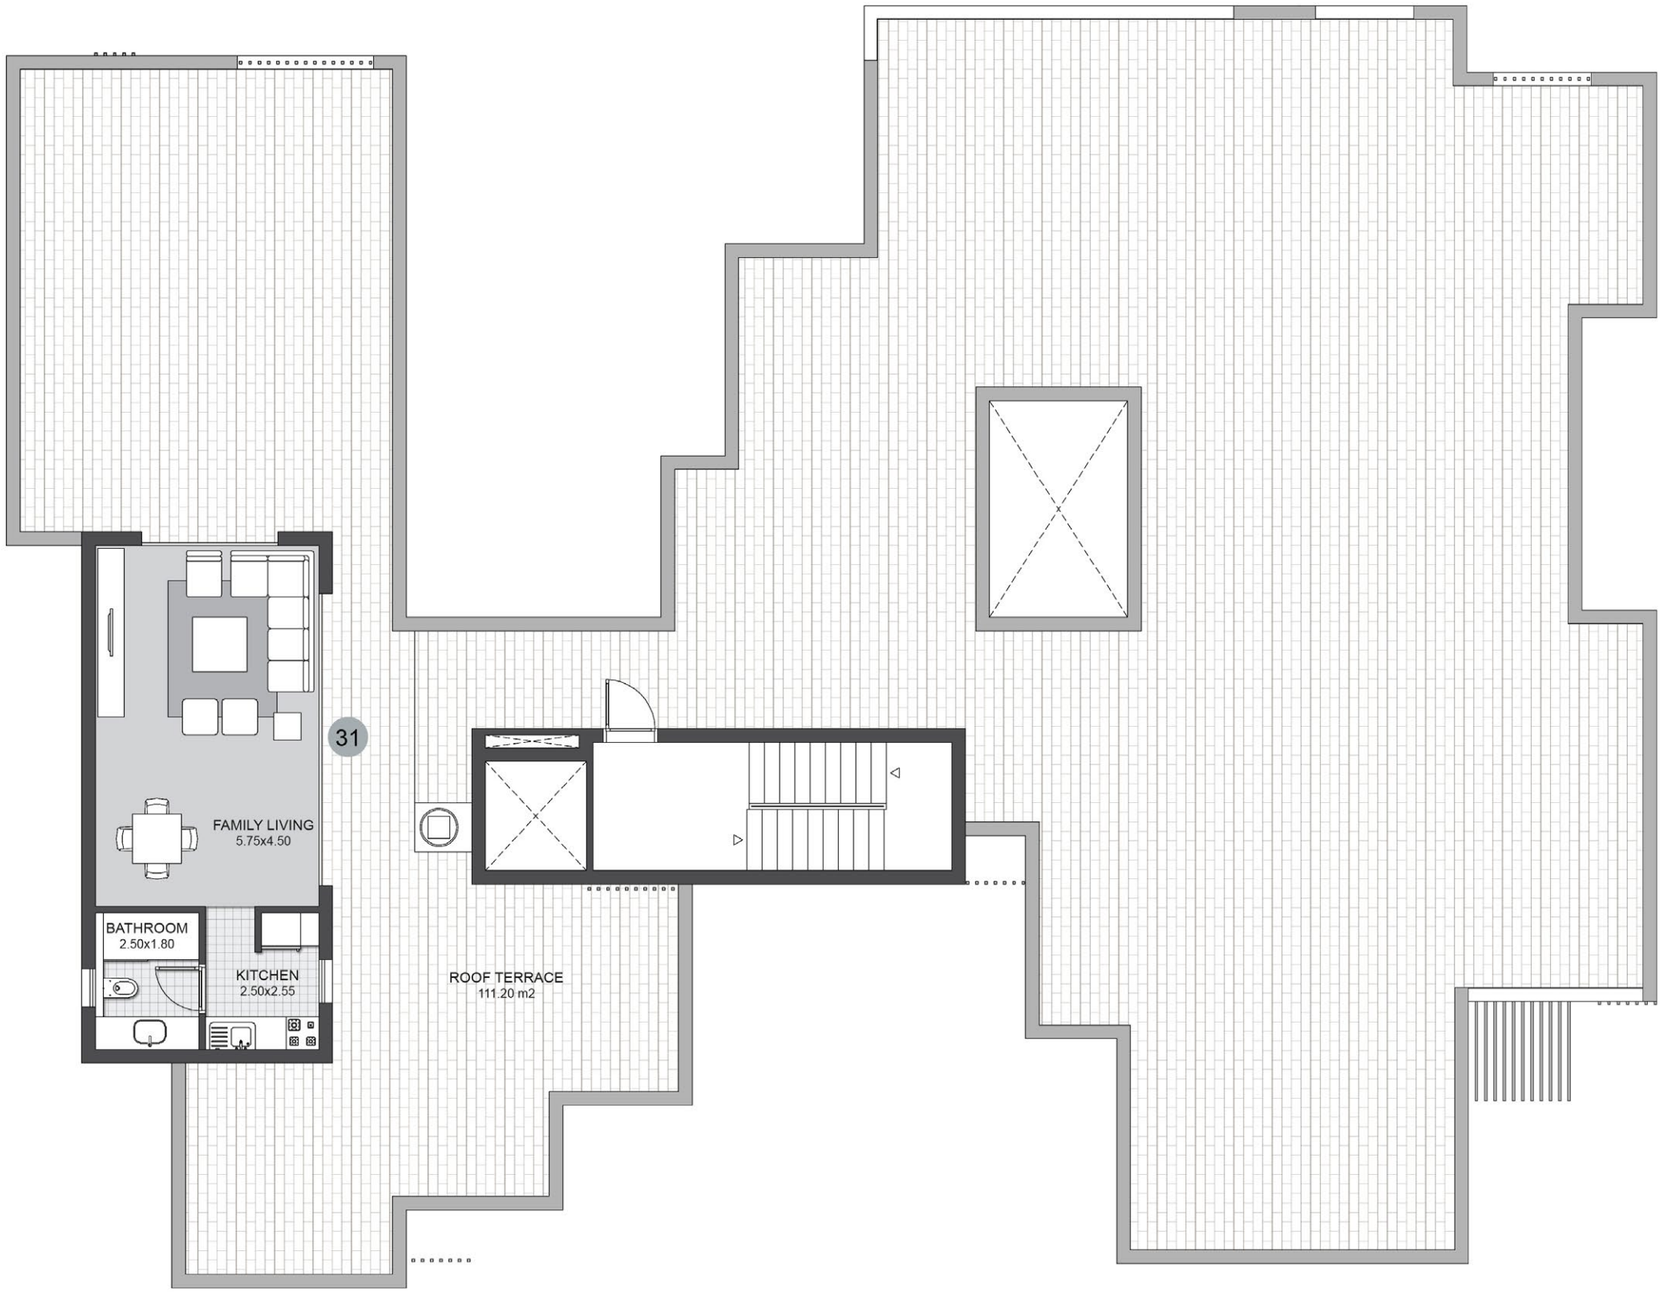

TYPE 5
MIRROR

TYPE 5 MIRROR

GROUND FLOOR



TYPE 5 MIRROR

FIRST FLOOR



TYPE 5 MIRROR

SECOND FLOOR



TYPE 5 MIRROR

THIRD FLOOR



TYPE 5
MIRROR

ROOF
FLOOR



TYPE 6

TYPE I

GROUND FLOOR



TYPE 6

FIRST FLOOR



TYPE 6

SECOND FLOOR



TYPE 6

THIRD FLOOR



TYPE 6

ROOF FLOOR



TYPE 8

TYPE 8

GROUND FLOOR



TYPE 8

FIRST FLOOR



TYPE 8

SECOND FLOOR



TYPE 8

THIRD FLOOR



TYPE 8

ROOF FLOOR



Disclaimers:

All information deemed reliable but not guaranteed. Actual terms and conditions are contained in purchase contract annexes for each specific unit.

1. Room dimensions are consistent with structural elements and do not reflect wall finishes or construction tolerances.
2. Diagrams are not to scale and are for illustrative purposes only.
3. SODIC reserves the right to make minor alterations.
4. All renderings and other visual materials, designs, façades are for illustrative purposes only and are subject to change.
5. All landscaping visuals are for illustrative purposes only and are not included in the property.
6. Balconies and planters may differ depending on the selected building façade type. Please see contract annex for exact terrace configuration and planter option.
7. This brochure contains material, which is owned by or licensed to SODIC. This material includes, but is not limited to, the design, layout, look, appearance and graphics. Reproduction is prohibited.



WWW.SODIC.COM